| DESIGN | | |
|---|---|---|
| INT. | DATE | REASON |
| | | |

| FINAL SURVEY | BY | DATE |
|---|---|---|
| NOTE BOOK | SURVEYED | |
| NO. | PLOTTED | |
| | TEMPLATE | |
| | AREAS | |
| | AREAS CHECKED | |

| PLOTS & CHECKS | | | |
|---|---|---|---|
| INT. | DATE | NO. | REASON |
| | | | |

| ORIGINAL SURVEY | BY | DATE |
|---|---|---|
| NOTE BOOK | SURVEYED | |
| NO. | PLOTTED | |
| | TEMPLATE | |
| | AREAS | |
| | AREAS CHECKED | |

| CHECKS | | |
|---|---|---|
| INT. | DATE | REASON |
| | | |

| F.A.P. RTE. | SECTION | COUNTY | TOTAL SHEETS | SHEET NO |
|---|---|---|---|---|
| 95 | • | JASPER | 546 | 514 |
| STA. 79+25.00 | | TO STA. 79+03.00 | | |
| FED. ROAD DIST. NO. | ILLINOIS | FED. AID PROJECT | | |

• (5,6)Y, RS-2, 68R-7
CONTRACT NO. 94437

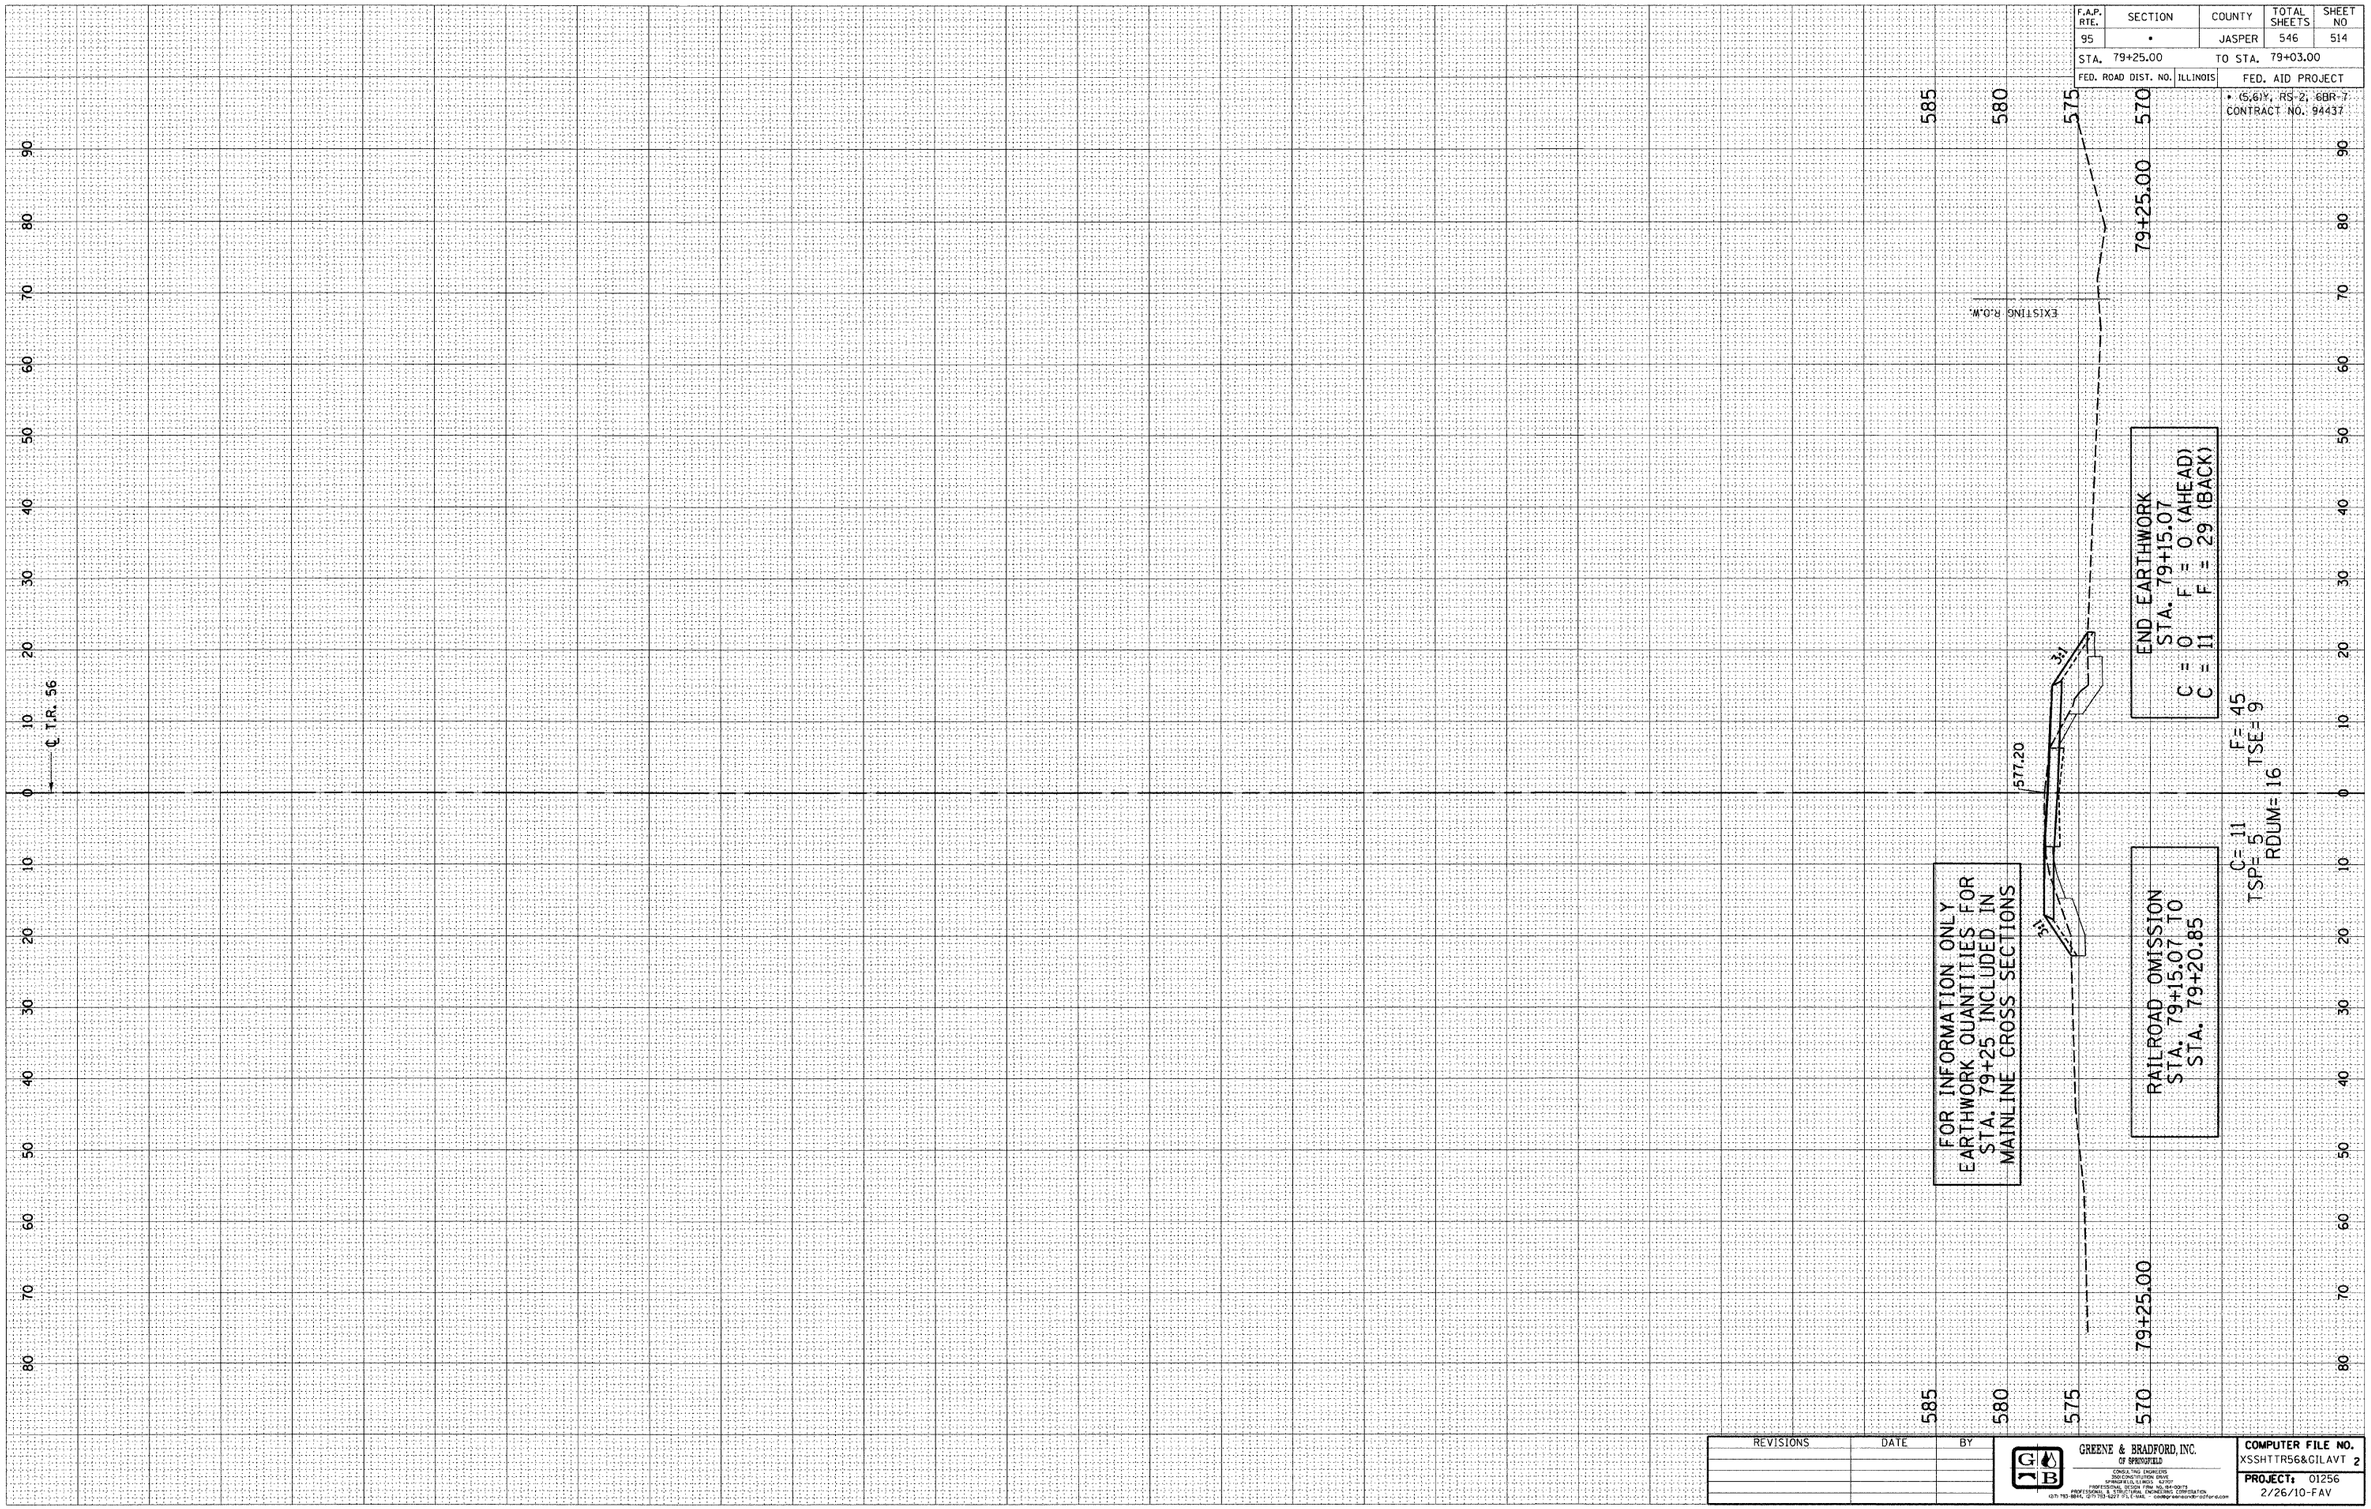


| REVISIONS | DATE | BY |
|---|---|---|
| | | |

GREENE & BRADFORD, INC.
OF SPRINGFIELD
CONSULTING ENGINEERS
1500 CONSTITUTION DRIVE
SPRINGFIELD, ILLINOIS 62704
PROFESSIONAL DESIGN FIRM NO. 184-001073
PROFESSIONAL & STRUCTURAL ENGINEERING CORPORATION
(217) 793-3814, (217) 793-1237 FAX & VMS. - bradgr.extension@sbcglobal.net

COMPUTER FILE NO.
XSSHTTR56&GILAVT 2
PROJECT: 01256
2/26/10-FAV

E-XSEC 2:1 06/09/03

T.R. 56 (400E) JASPER COUNTY