ORIGINAL SURVEY		BY	DATE
NOTE BOOK	SURVEYED		
	PLOTTED		
	TEMPLATE		
	AREAS		
NO.	AREAS CHECKED		

FINAL SURVEY		BY	DATE
NOTE BOOK	SURVEYED		
	PLOTTED		
	TEMPLATE		
	AREAS		
NO.	AREAS CHECKED		

INT.	DATE	REASON

CHECKS

PLOTS & CHECKS

DESIGN

E-XSEC 2:1 06/09/03

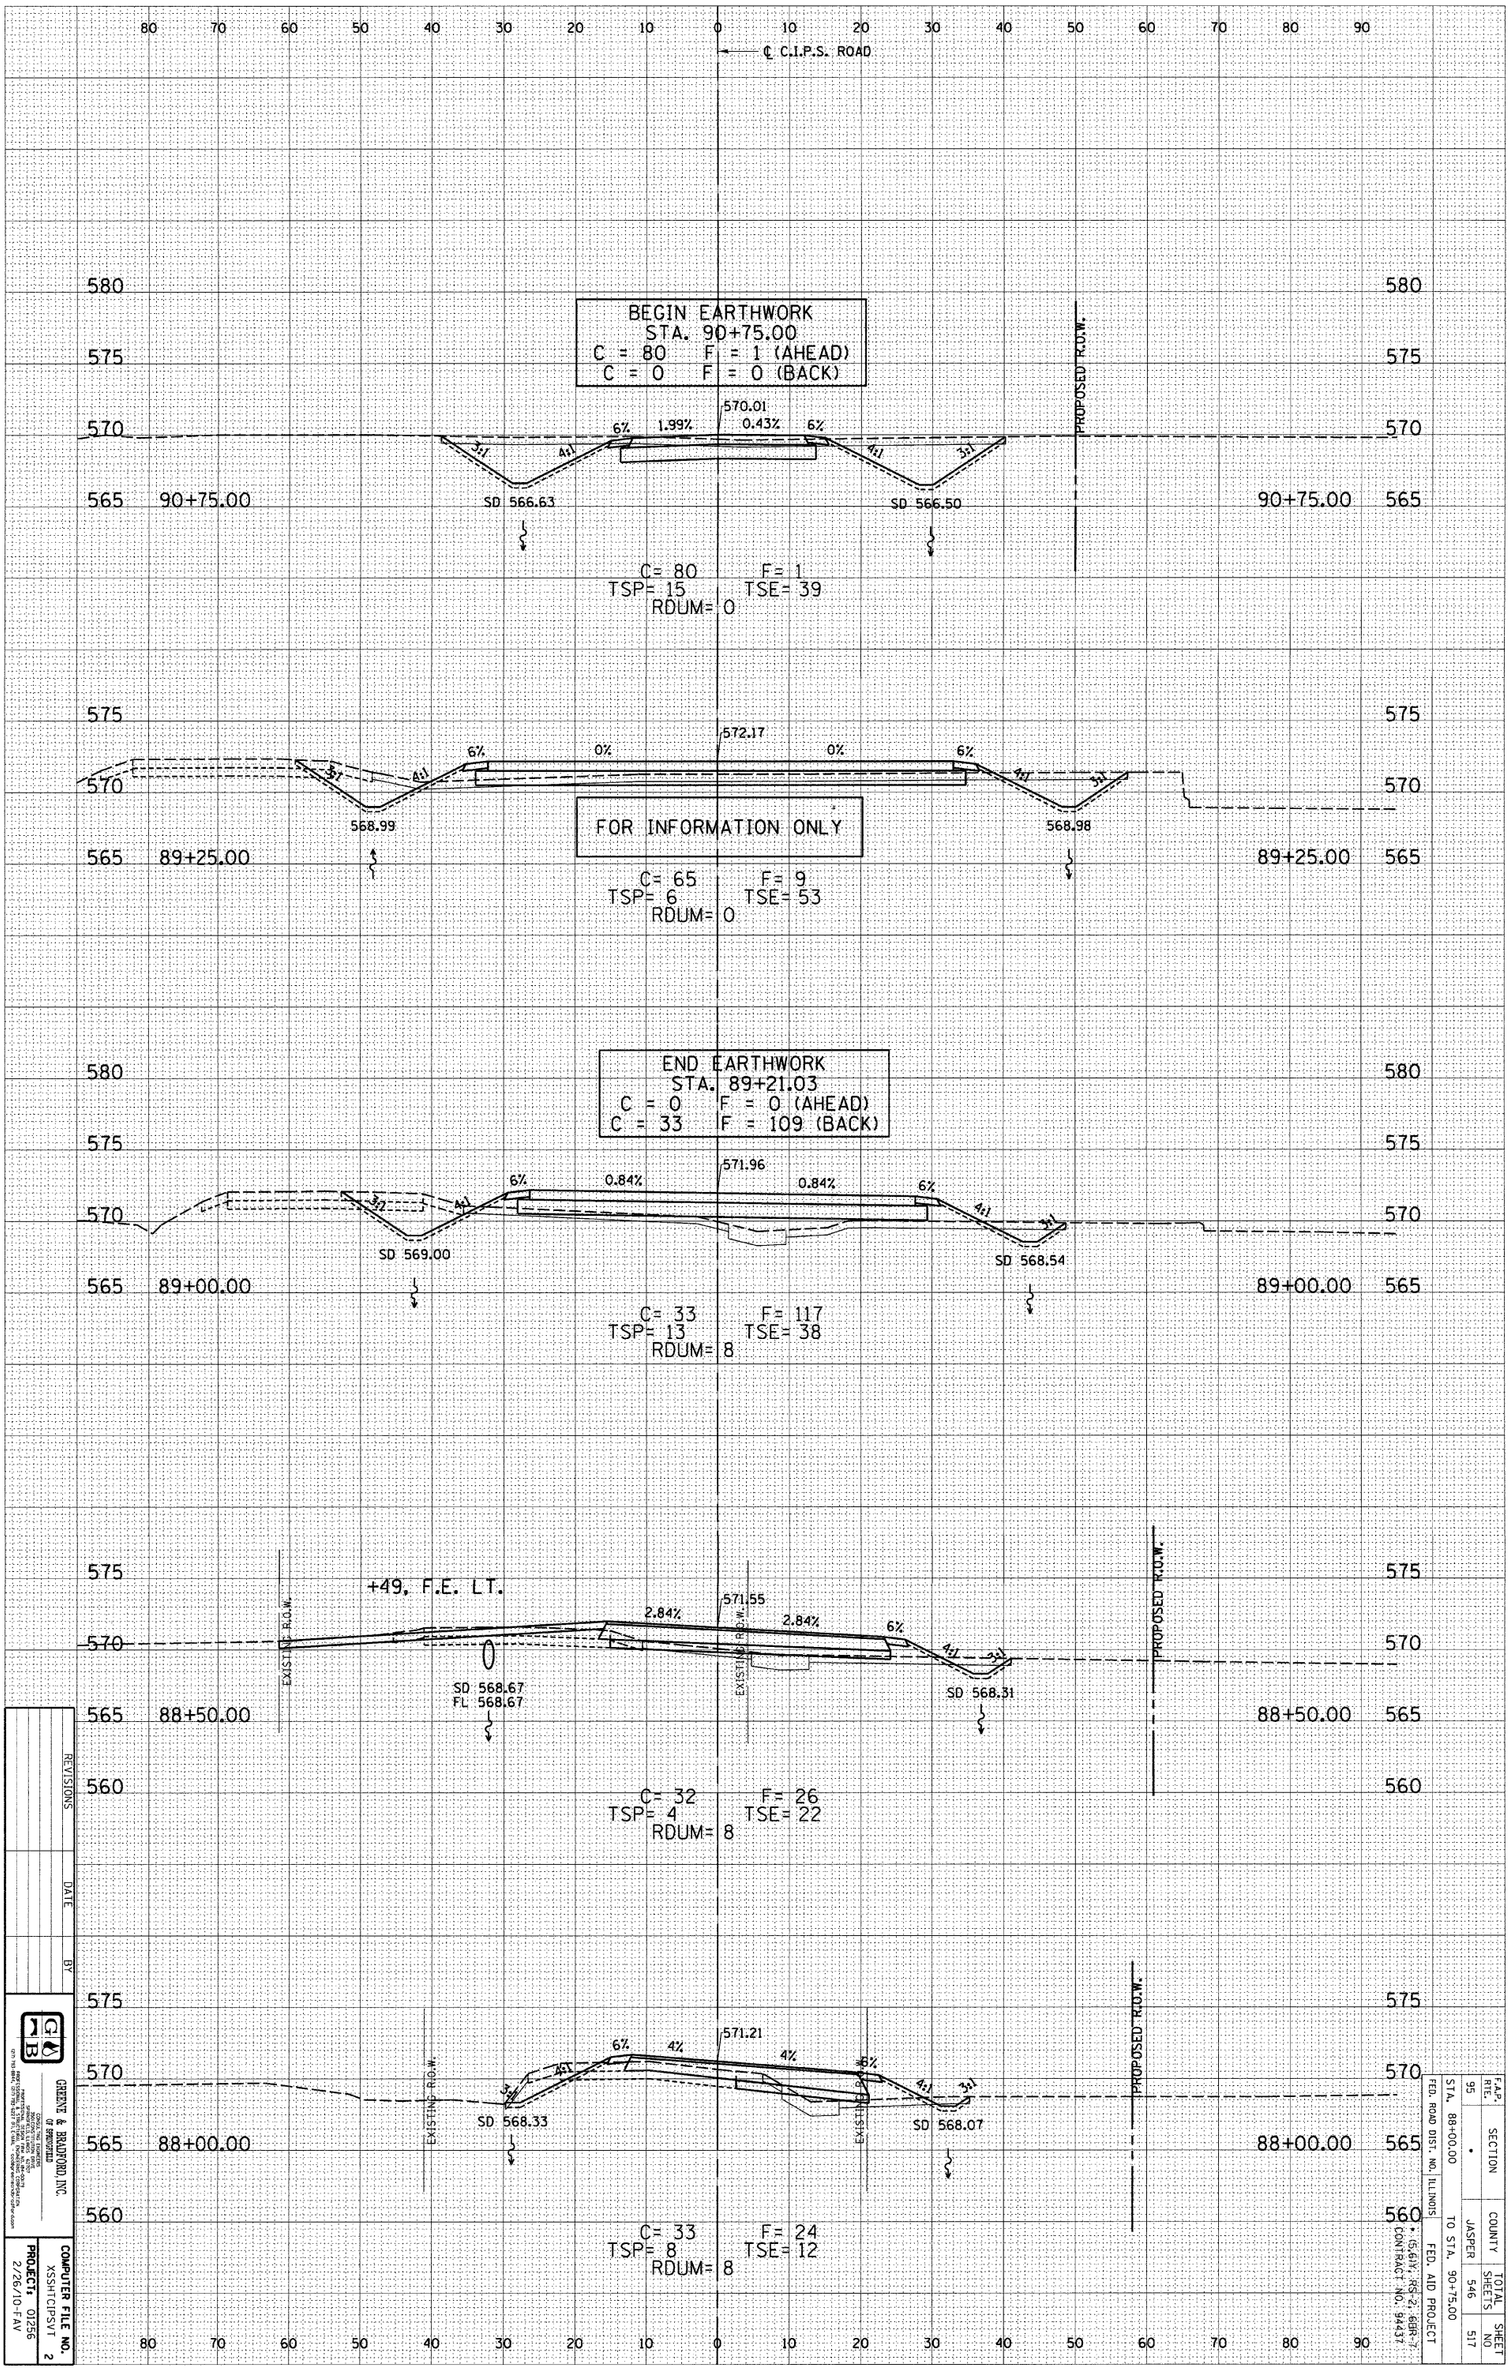

REVISIONS	DATE	BY

GREENE & BRADFORD, INC.
OF SPRINGFIELD

COMPUTER FILE NO. XSSHTCIPSVT 2

PROJECT: 01256
2/26/10-FAV

C.I.P.S. ROAD (C.H. 8) JASPER COUNTY

F.A.P. RTE.	SECTION	COUNTY	TOTAL SHEETS	SHEET NO
95	*	JASPER	546	517
STA. 88+00.00		TO STA. 90+75.00		
FED. ROAD DIST. NO.	ILLINOIS	FED. AID PROJECT		

* (5.6)V, RS-2, 68R-7
CONTRACT NO. 94437