DESIGN		
INT.	DATE	REASON

FINAL SURVEY	NOTE BOOK	NO.
SURVEYED	BY	DATE
PLOTTED		
TEMPLATE		
AREA'S		
AREAS CHECKED		

PLOTS & CHECKS			
INT.	DATE	NO.	REASON

ORIGINAL SURVEY	NOTE BOOK	NO.
SURVEYED	BY	DATE
PLOTTED		
TEMPLATE		
AREA'S		
AREAS CHECKED		

CHECKS		
INT.	DATE	REASON

F.A.P. RTE.	SECTION	COUNTY	TOTAL SHEETS	SHEET NO
95	•	JASPER	546	519
STA. 93+00.00		TO STA. 95+00.00		
FED. ROAD DIST. NO.	ILLINOIS	FED. AID PROJECT		

• (5,6)Y, RS-2, 68R-7
CONTRACT NO. 94437

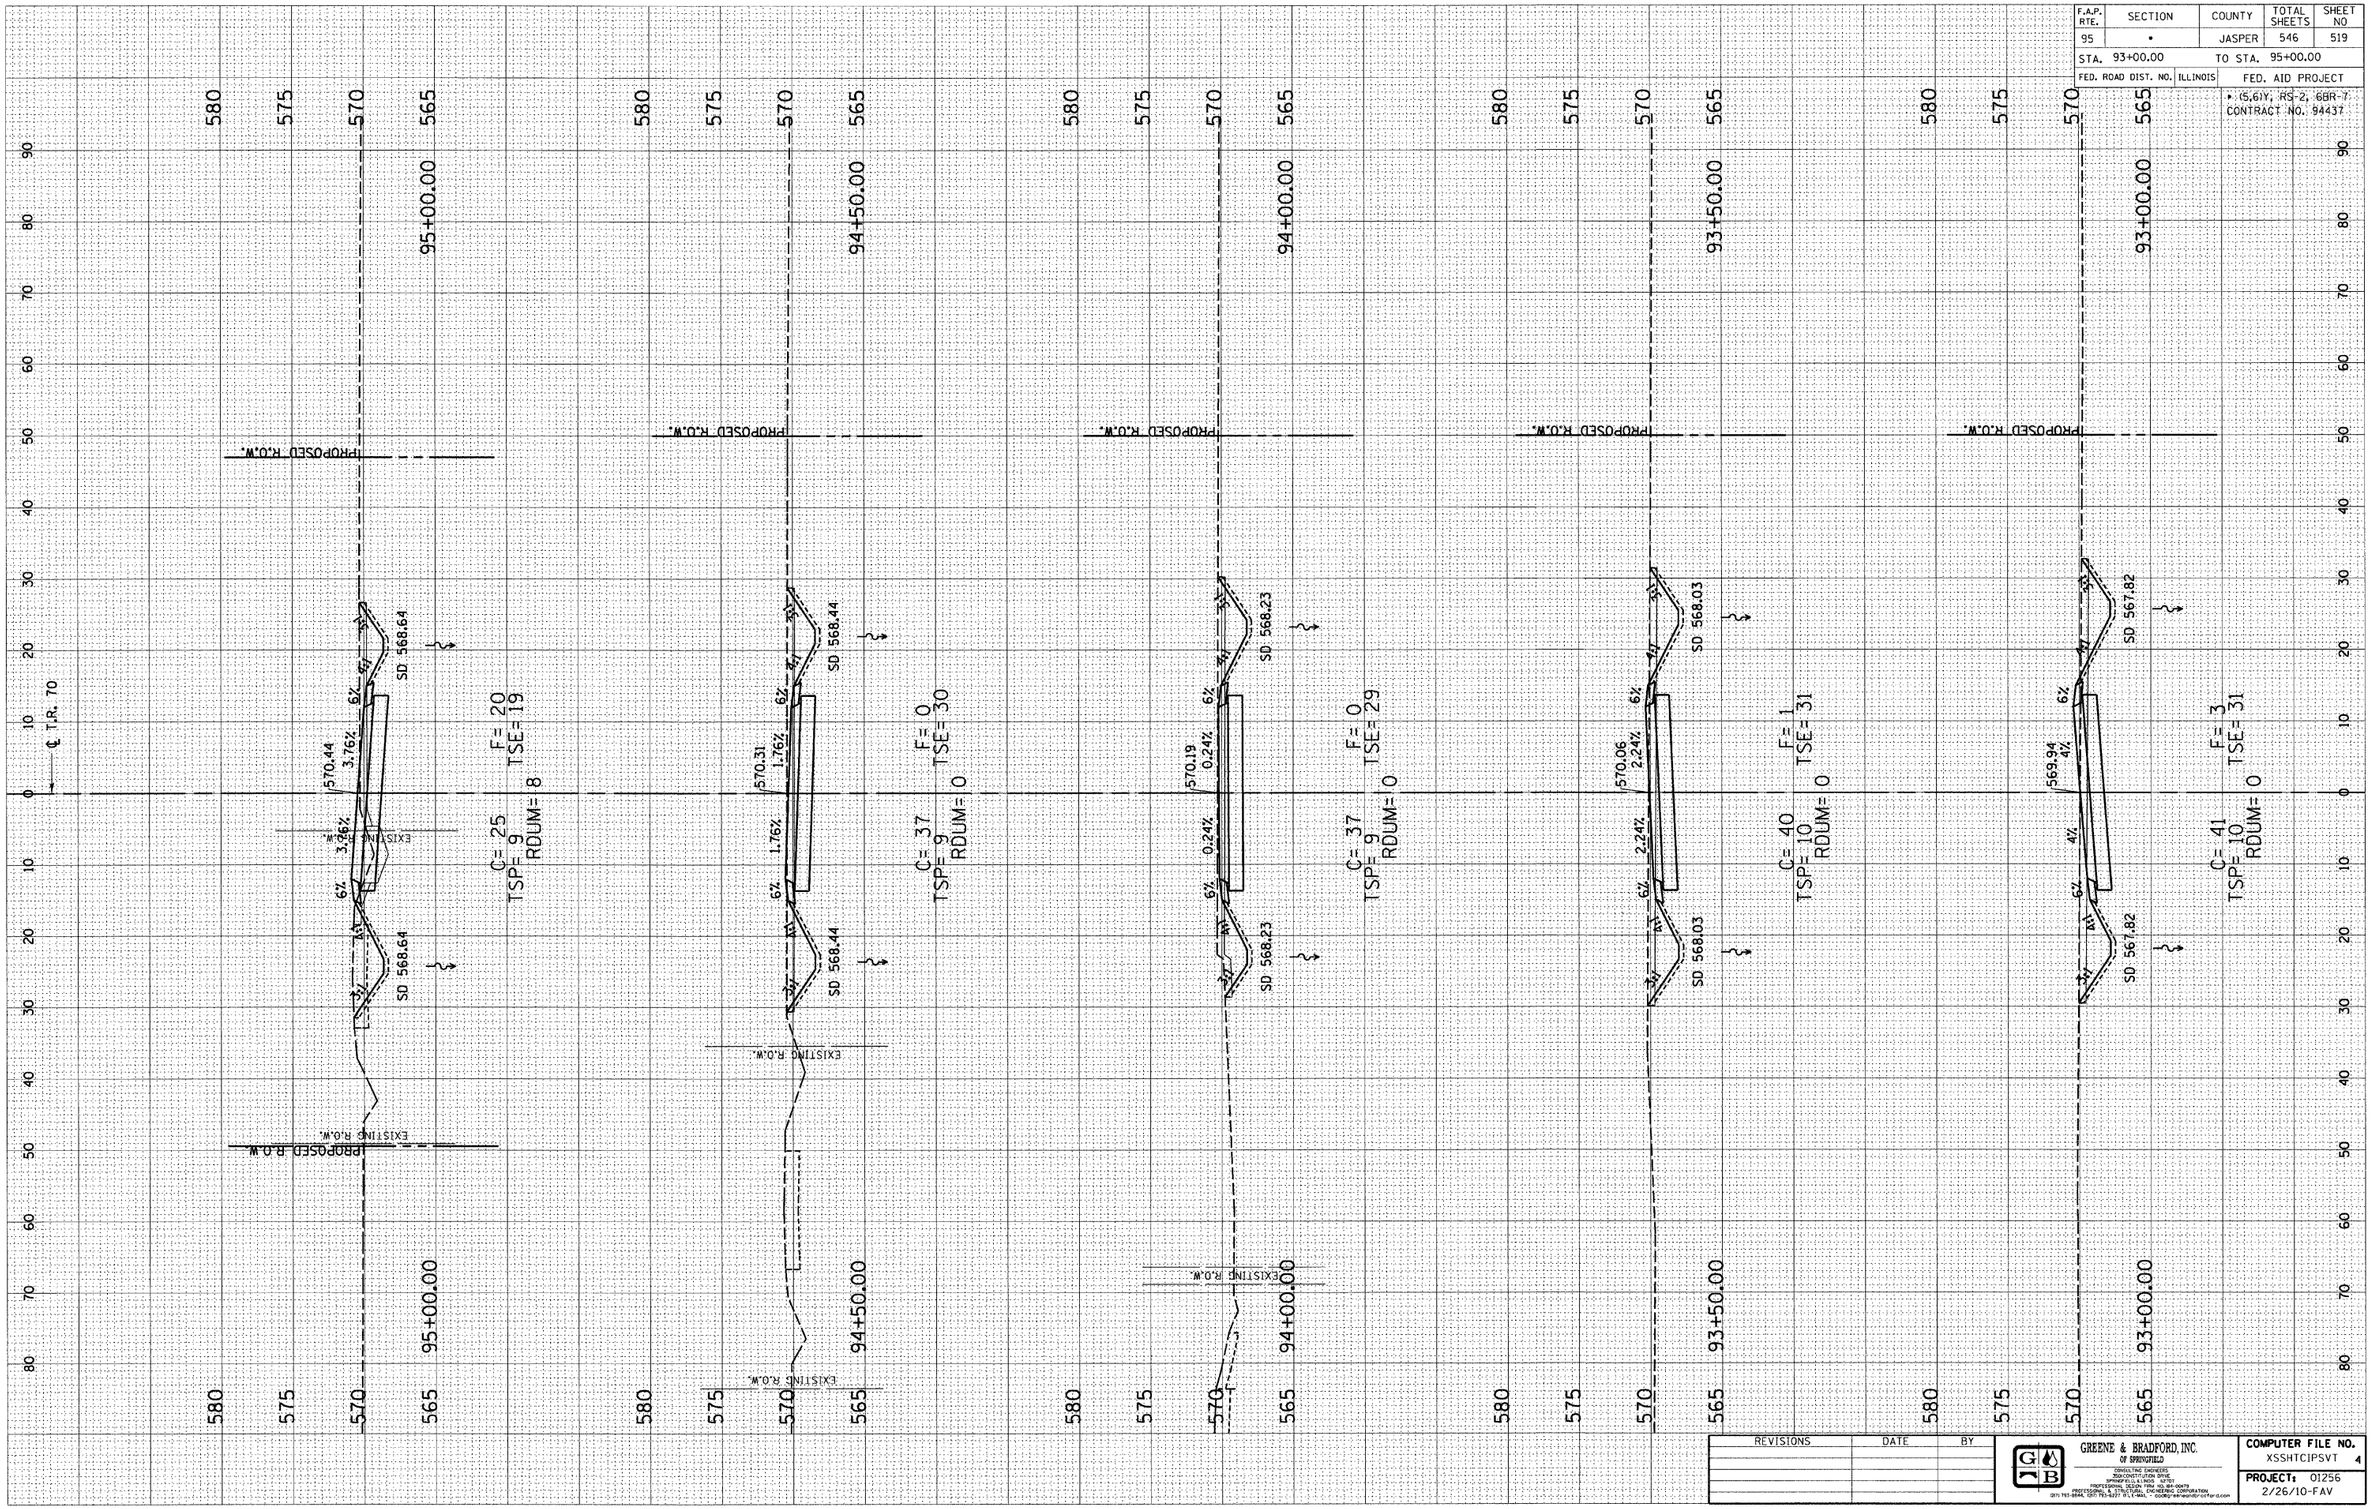

REVISIONS	DATE	BY

GREENE & BRADFORD, INC.
OF SPRINGFIELD
CONSULTING ENGINEERS
2524 CONSTITUTION DRIVE
SPRINGFIELD, ILLINOIS 62703
PROFESSIONAL DESIGN FIRM 184.001.0079
PROFESSIONAL CONSTRUCTION MANAGEMENT CORPORATION
(217) 793-8844, (217) 793-8277 (F), E-MAIL: - GGBG@GREENEANDBRADFORD.COM

COMPUTER FILE NO.	
XSSHTCIPSVT	4
PROJECT: 01256	
2/26/10-FAV	

E-XSEC 2:1 06/09/03

T.R. 70 (500E) JASPER COUNTY