DESIGN		
INT.	DATE	REASON

FINAL SURVEY	BY	DATE
NOTE BOOK	SURVEYED	
NO.	PLOTTED	
	TEMPLATE	
	AREAS	
	AREAS CHECKED	

PLOTS & CHECKS			
INT.	DATE	NO.	REASON

ORIGINAL SURVEY	BY	DATE
NOTE BOOK	SURVEYED	
NO.	PLOTTED	
	TEMPLATE	
	AREAS	
	AREAS CHECKED	

CHECKS		
INT.	DATE	REASON

F.A.P. RTE.	SECTION	COUNTY	TOTAL SHEETS	SHEET NO
95	-	JASPER	546	524
STA. 112+05.42		TO STA. 112+50.00		
FED. ROAD DIST. NO.	ILLINOIS	FED. AID PROJECT		

- (5,6)Y, RS-2, 6BR-7
CONTRACT NO. 94437

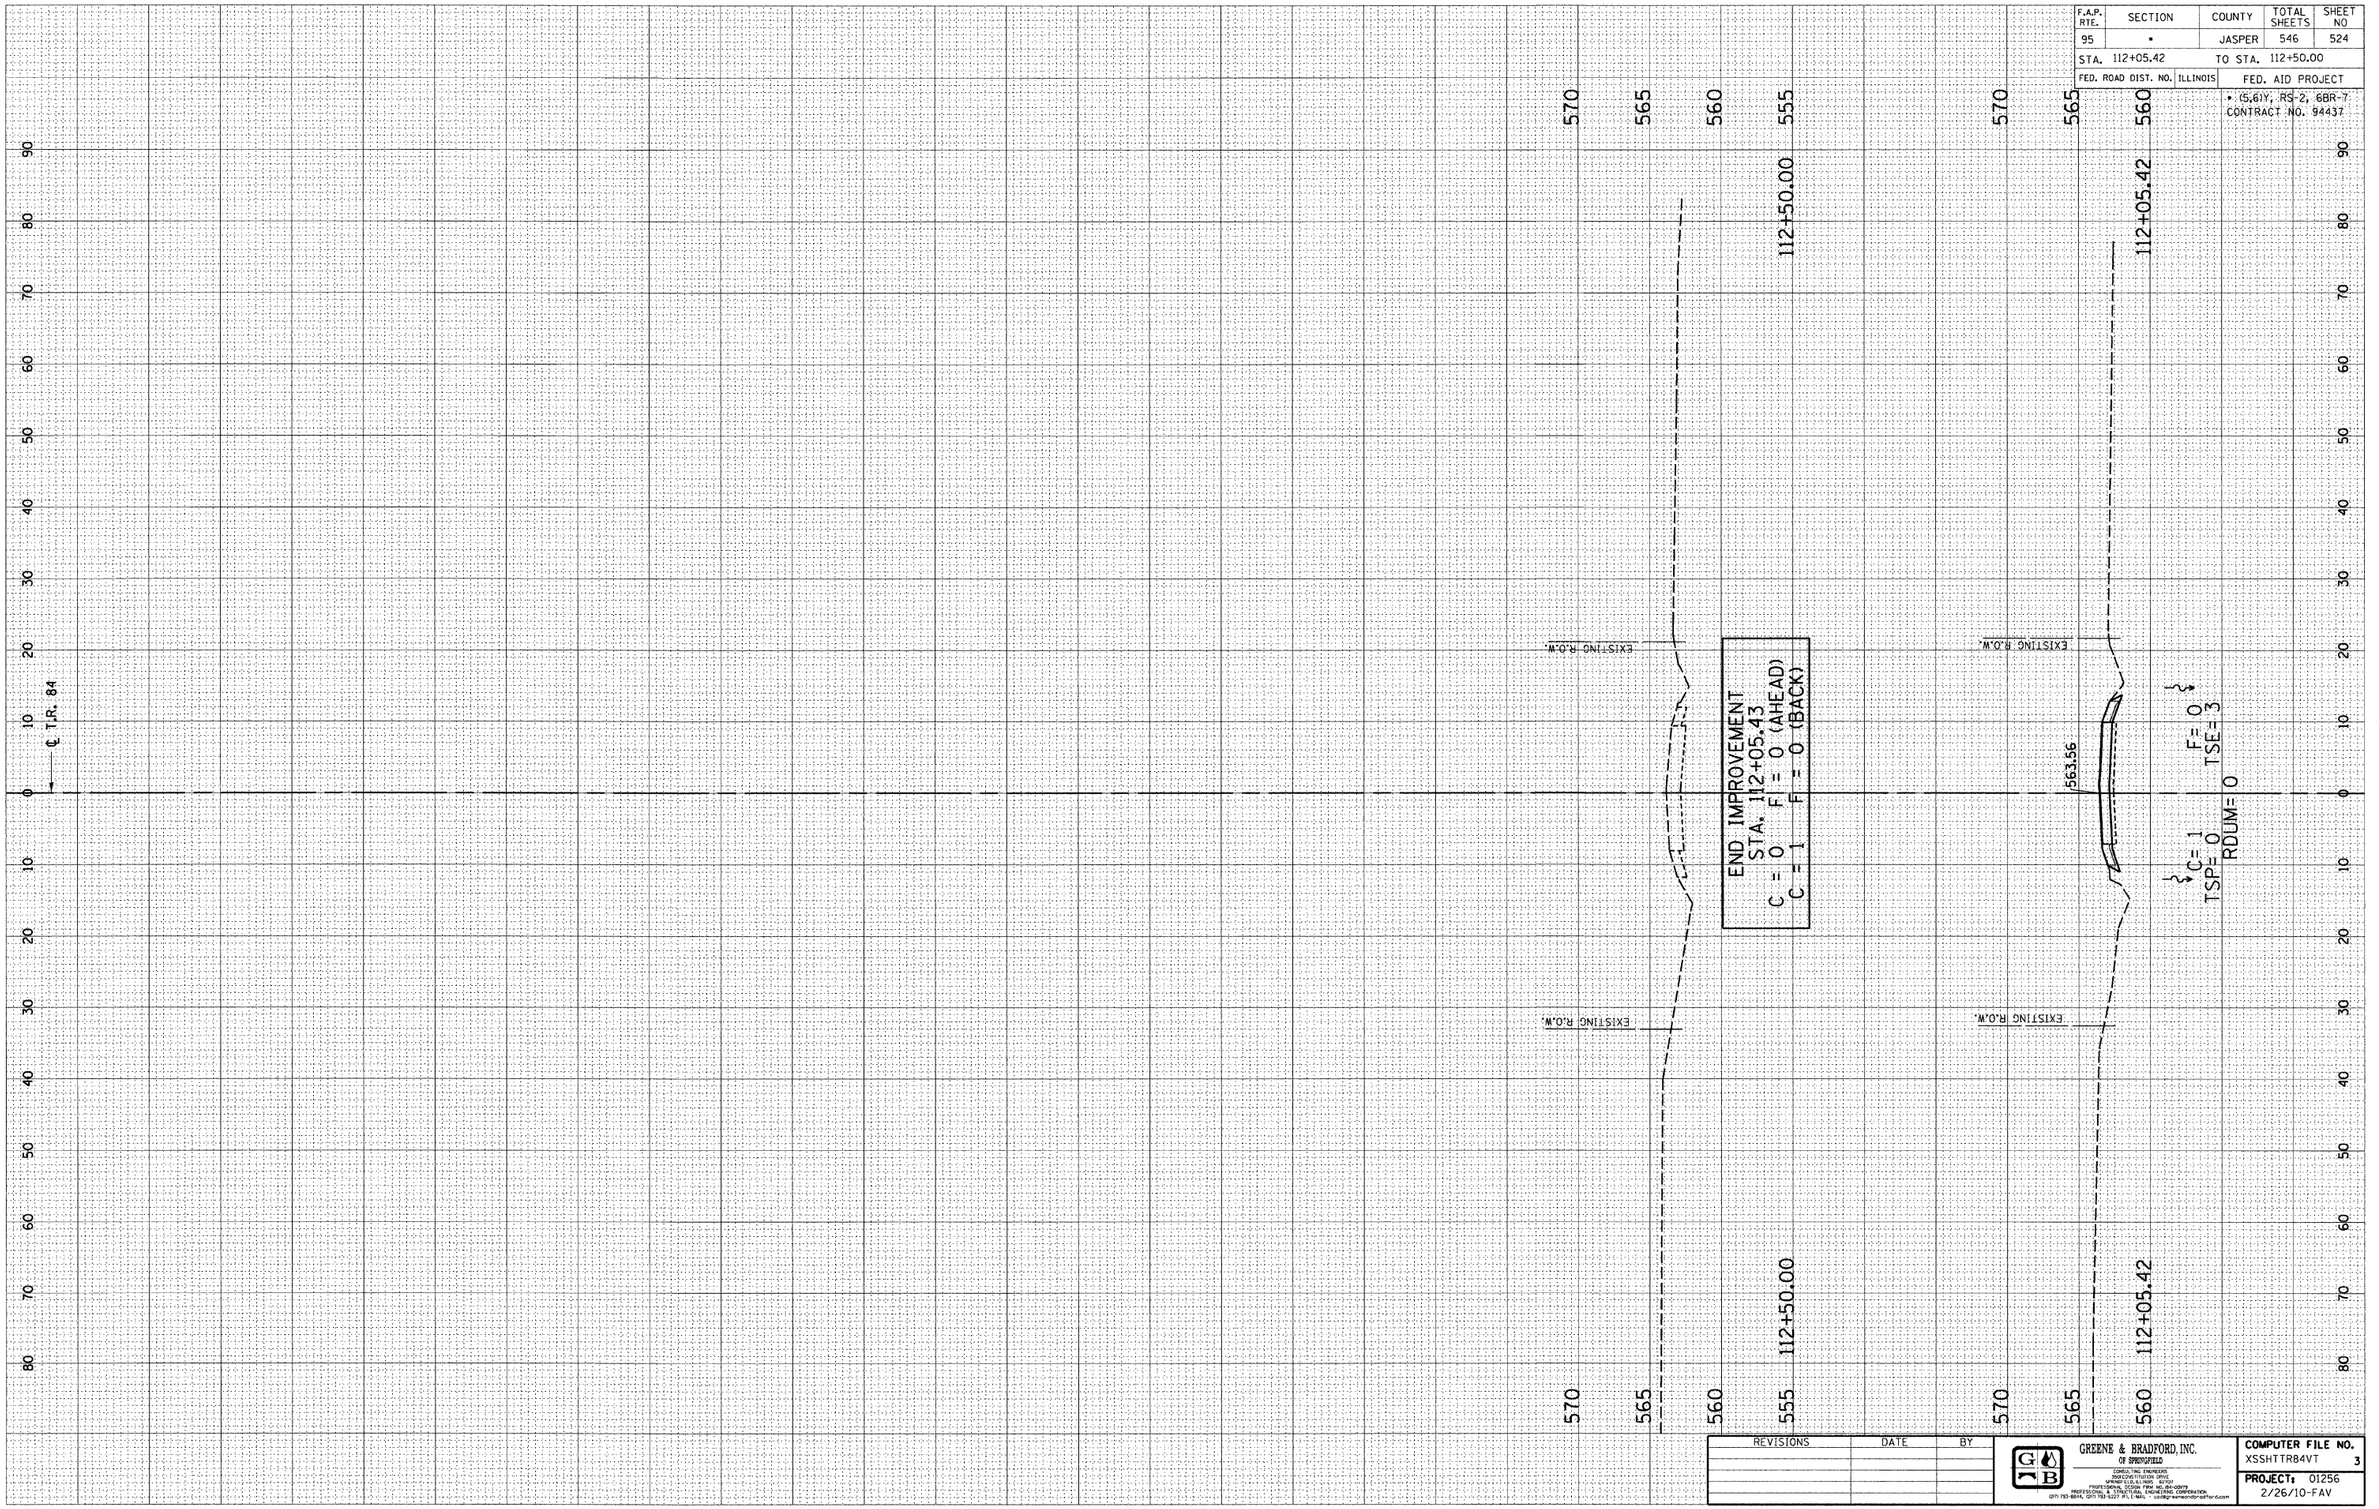

REVISIONS	DATE	BY

GREENE & BRADFORD, INC.
OF SPRINGFIELD
CONSULTING ENGINEERS
RAILROAD STATION DRIVE
SPRINGFIELD, ILLINOIS 62704
PROFESSIONAL DESIGN FIRM NO. 184-000179
PROFESSIONAL & STRUCTURAL ENGINEERING CORPORATION
(217) 793-8844, (217) 793-3227 (FAX) E-MAIL: postmaster@greenebradford.com

COMPUTER FILE NO.	
XSSHTTR84VT	3
PROJECT: 01256	
2/26/10-FAV	

E-XSEC 2:1 06/09/03

T.R. 84 (600E/1800N) LIS ROAD JASPER COUNTY