F.A.P. RTE.	SECTION	COUNTY	TOTAL SHEETS	SHEET NO
95	•	JASPER	546	529

STA. 128+73.84 TO STA. 131+00.00

FED. ROAD DIST. NO. ILLINOIS FED. AID PROJECT

• (5,6)Y, RS-2, 6BR-7
CONTRACT NO. 94437

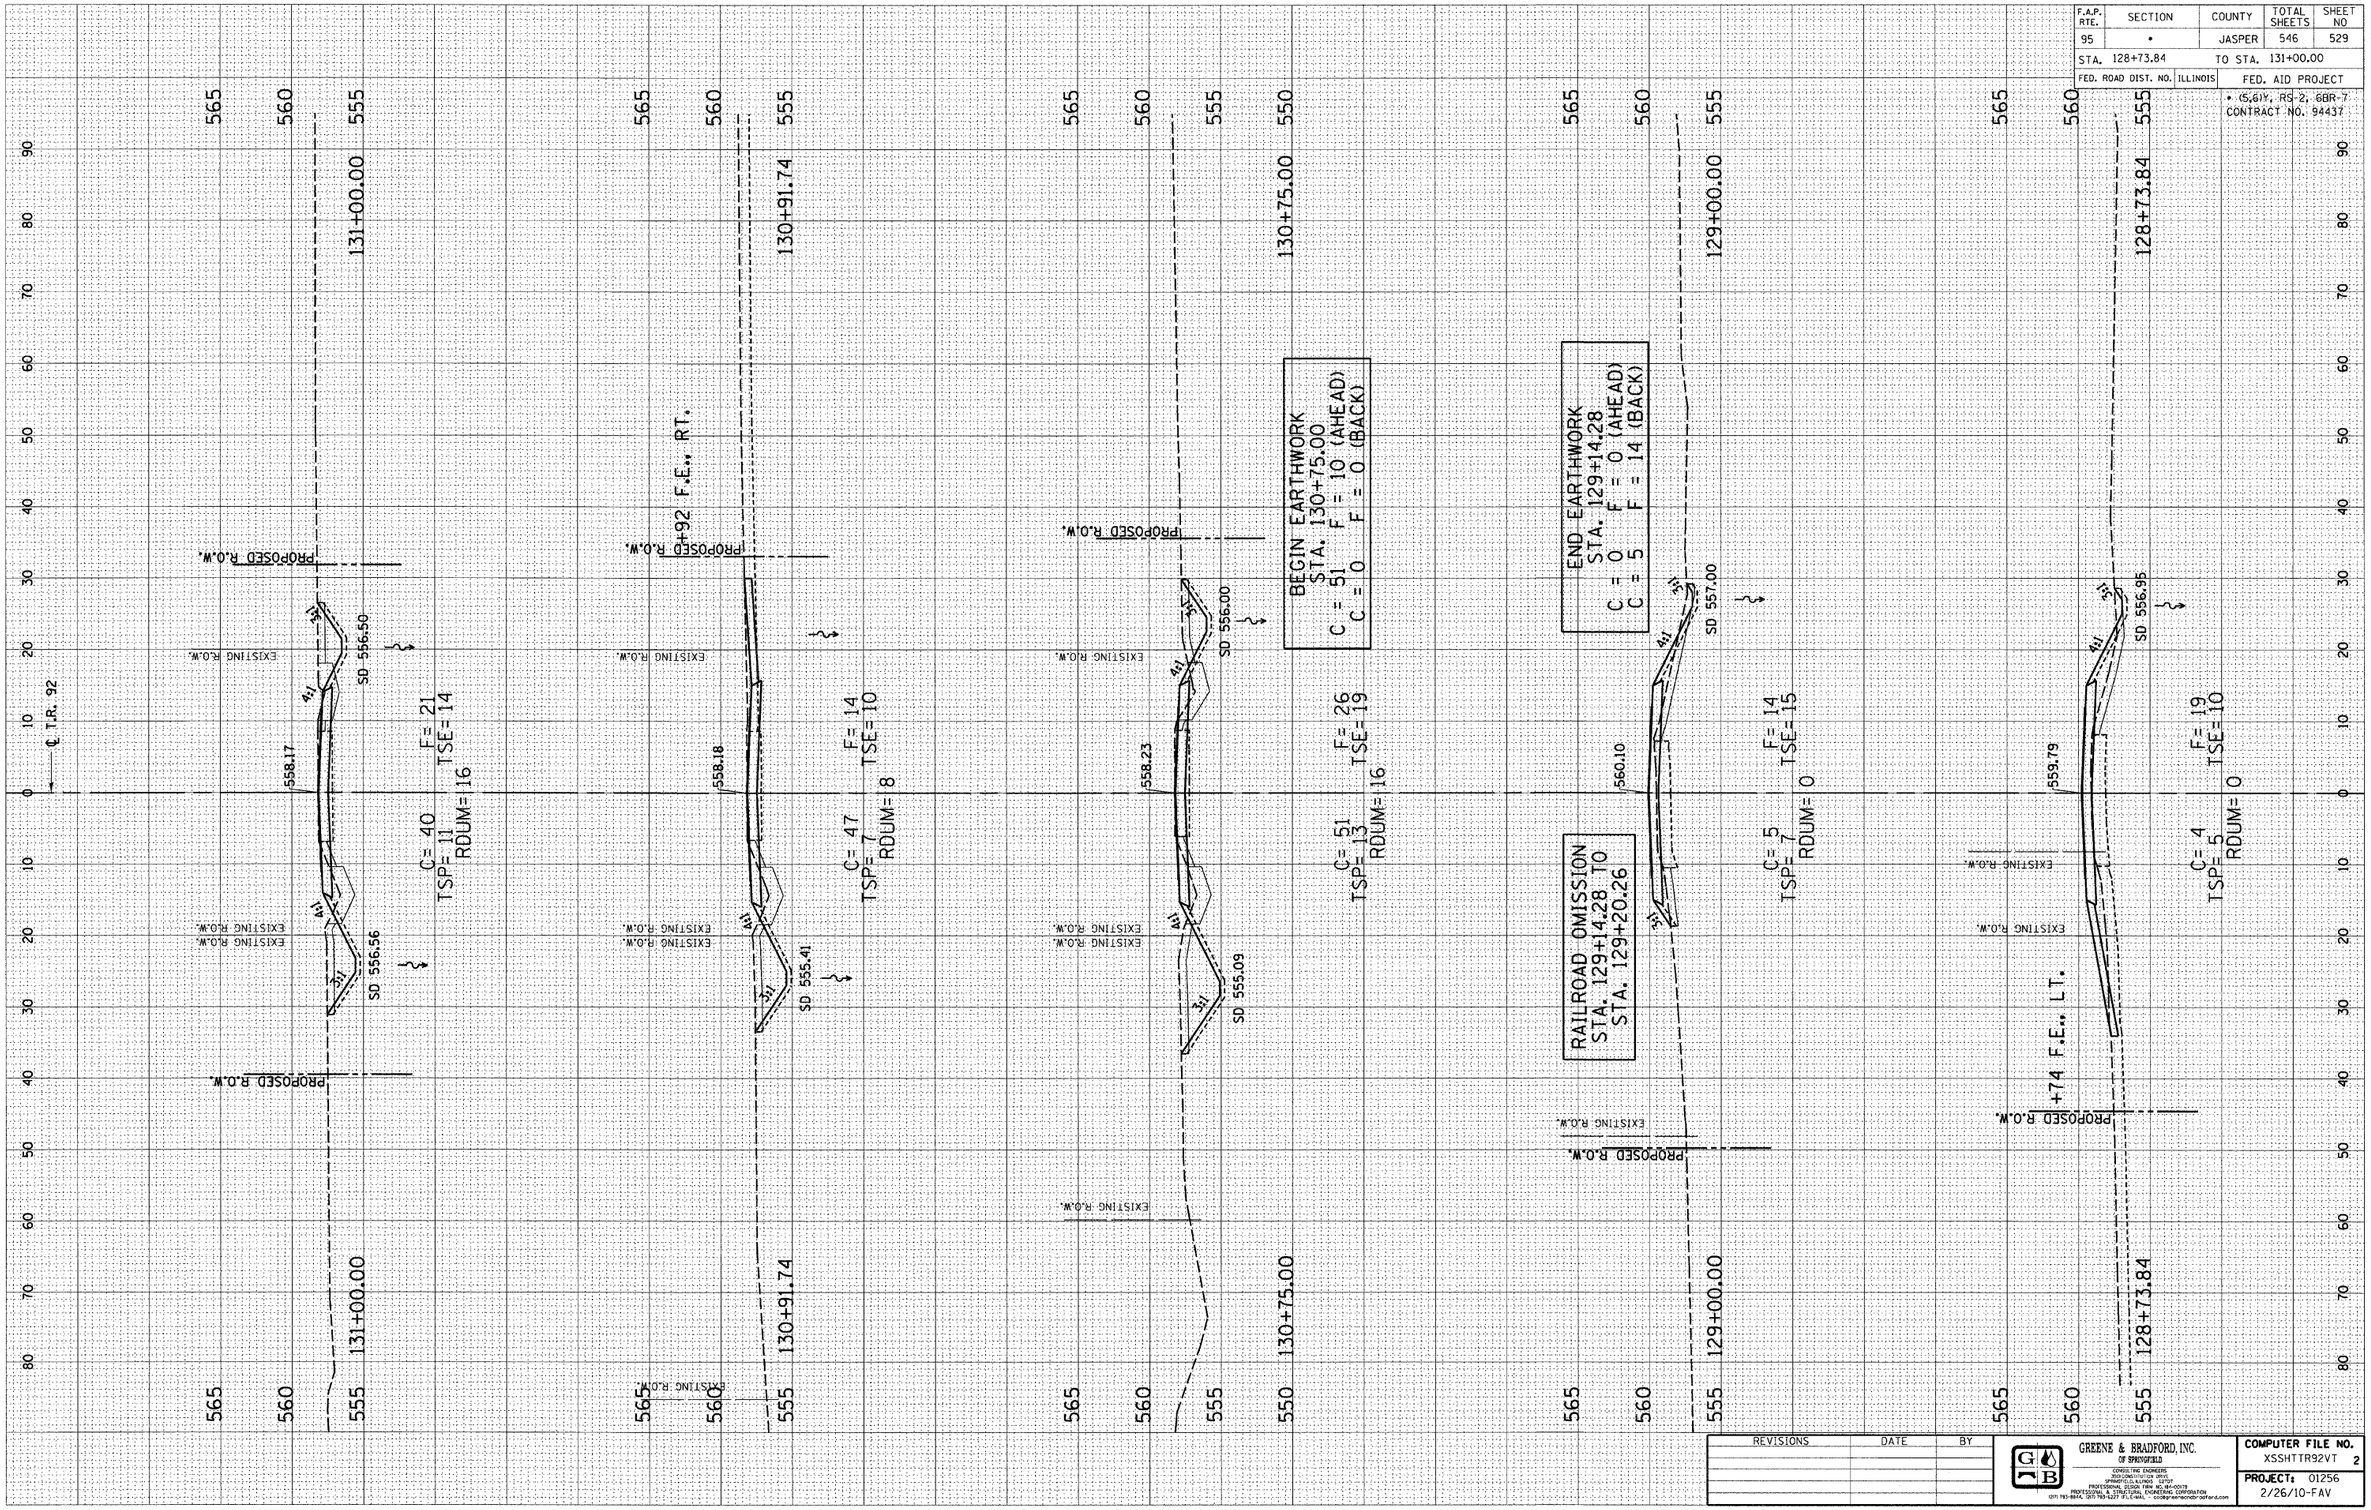

DESIGN		
INT.	DATE	REASON

FINAL SURVEY		BY	DATE
NOTE BOOK	SURVEYED		
	PLOTTED		
	TEMPLATE		
	AREAS		
NO.	AREAS CHECKED		

PLOTS & CHECKS			
INT.	DATE	NO.	REASON

ORIGINAL SURVEY		BY	DATE
NOTE BOOK	SURVEYED		
	PLOTTED		
	TEMPLATE		
	AREAS		
NO.	AREAS CHECKED		

CHECKS		
INT.	DATE	REASON

REVISIONS	DATE	BY

GREENE & BRADFORD, INC.
OF SPRINGFIELD
CONSULTING ENGINEERS
3500 CONSTITUTION DRIVE
SPRINGFIELD, ILLINOIS 62707
PROFESSIONAL DESIGN FIRM NO. 184-000179
PROFESSIONAL & STRUCTURAL ENGINEERING CORPORATION
(217) 793-8944, (217) 793-1227 (FL) E-MAIL - ccd@greenebradford.com

COMPUTER FILE NO. XSSHTTR92VT 2

PROJECT: 01256
2/26/10-FAV

E-XSEC 2:1 06/09/03

T.R. 92 (700E) JASPER COUNTY