ORIGINAL SURVEY		BY	DATE
NOTE BOOK	SURVEYED		
	PLOTTED		
NO.	TEMPLATE		
	AREAS		
	AREAS CHECKED		

FINAL SURVEY		BY	DATE
NOTE BOOK	SURVEYED		
	PLOTTED		
NO.	TEMPLATE		
	AREAS		
	AREAS CHECKED		

INT. | DATE | DESIGN REASON

INT. | DATE | PLOTS & CHECKS REASON

INT. | DATE | CHECKS REASON

E-XSEC 2i 06/09/03

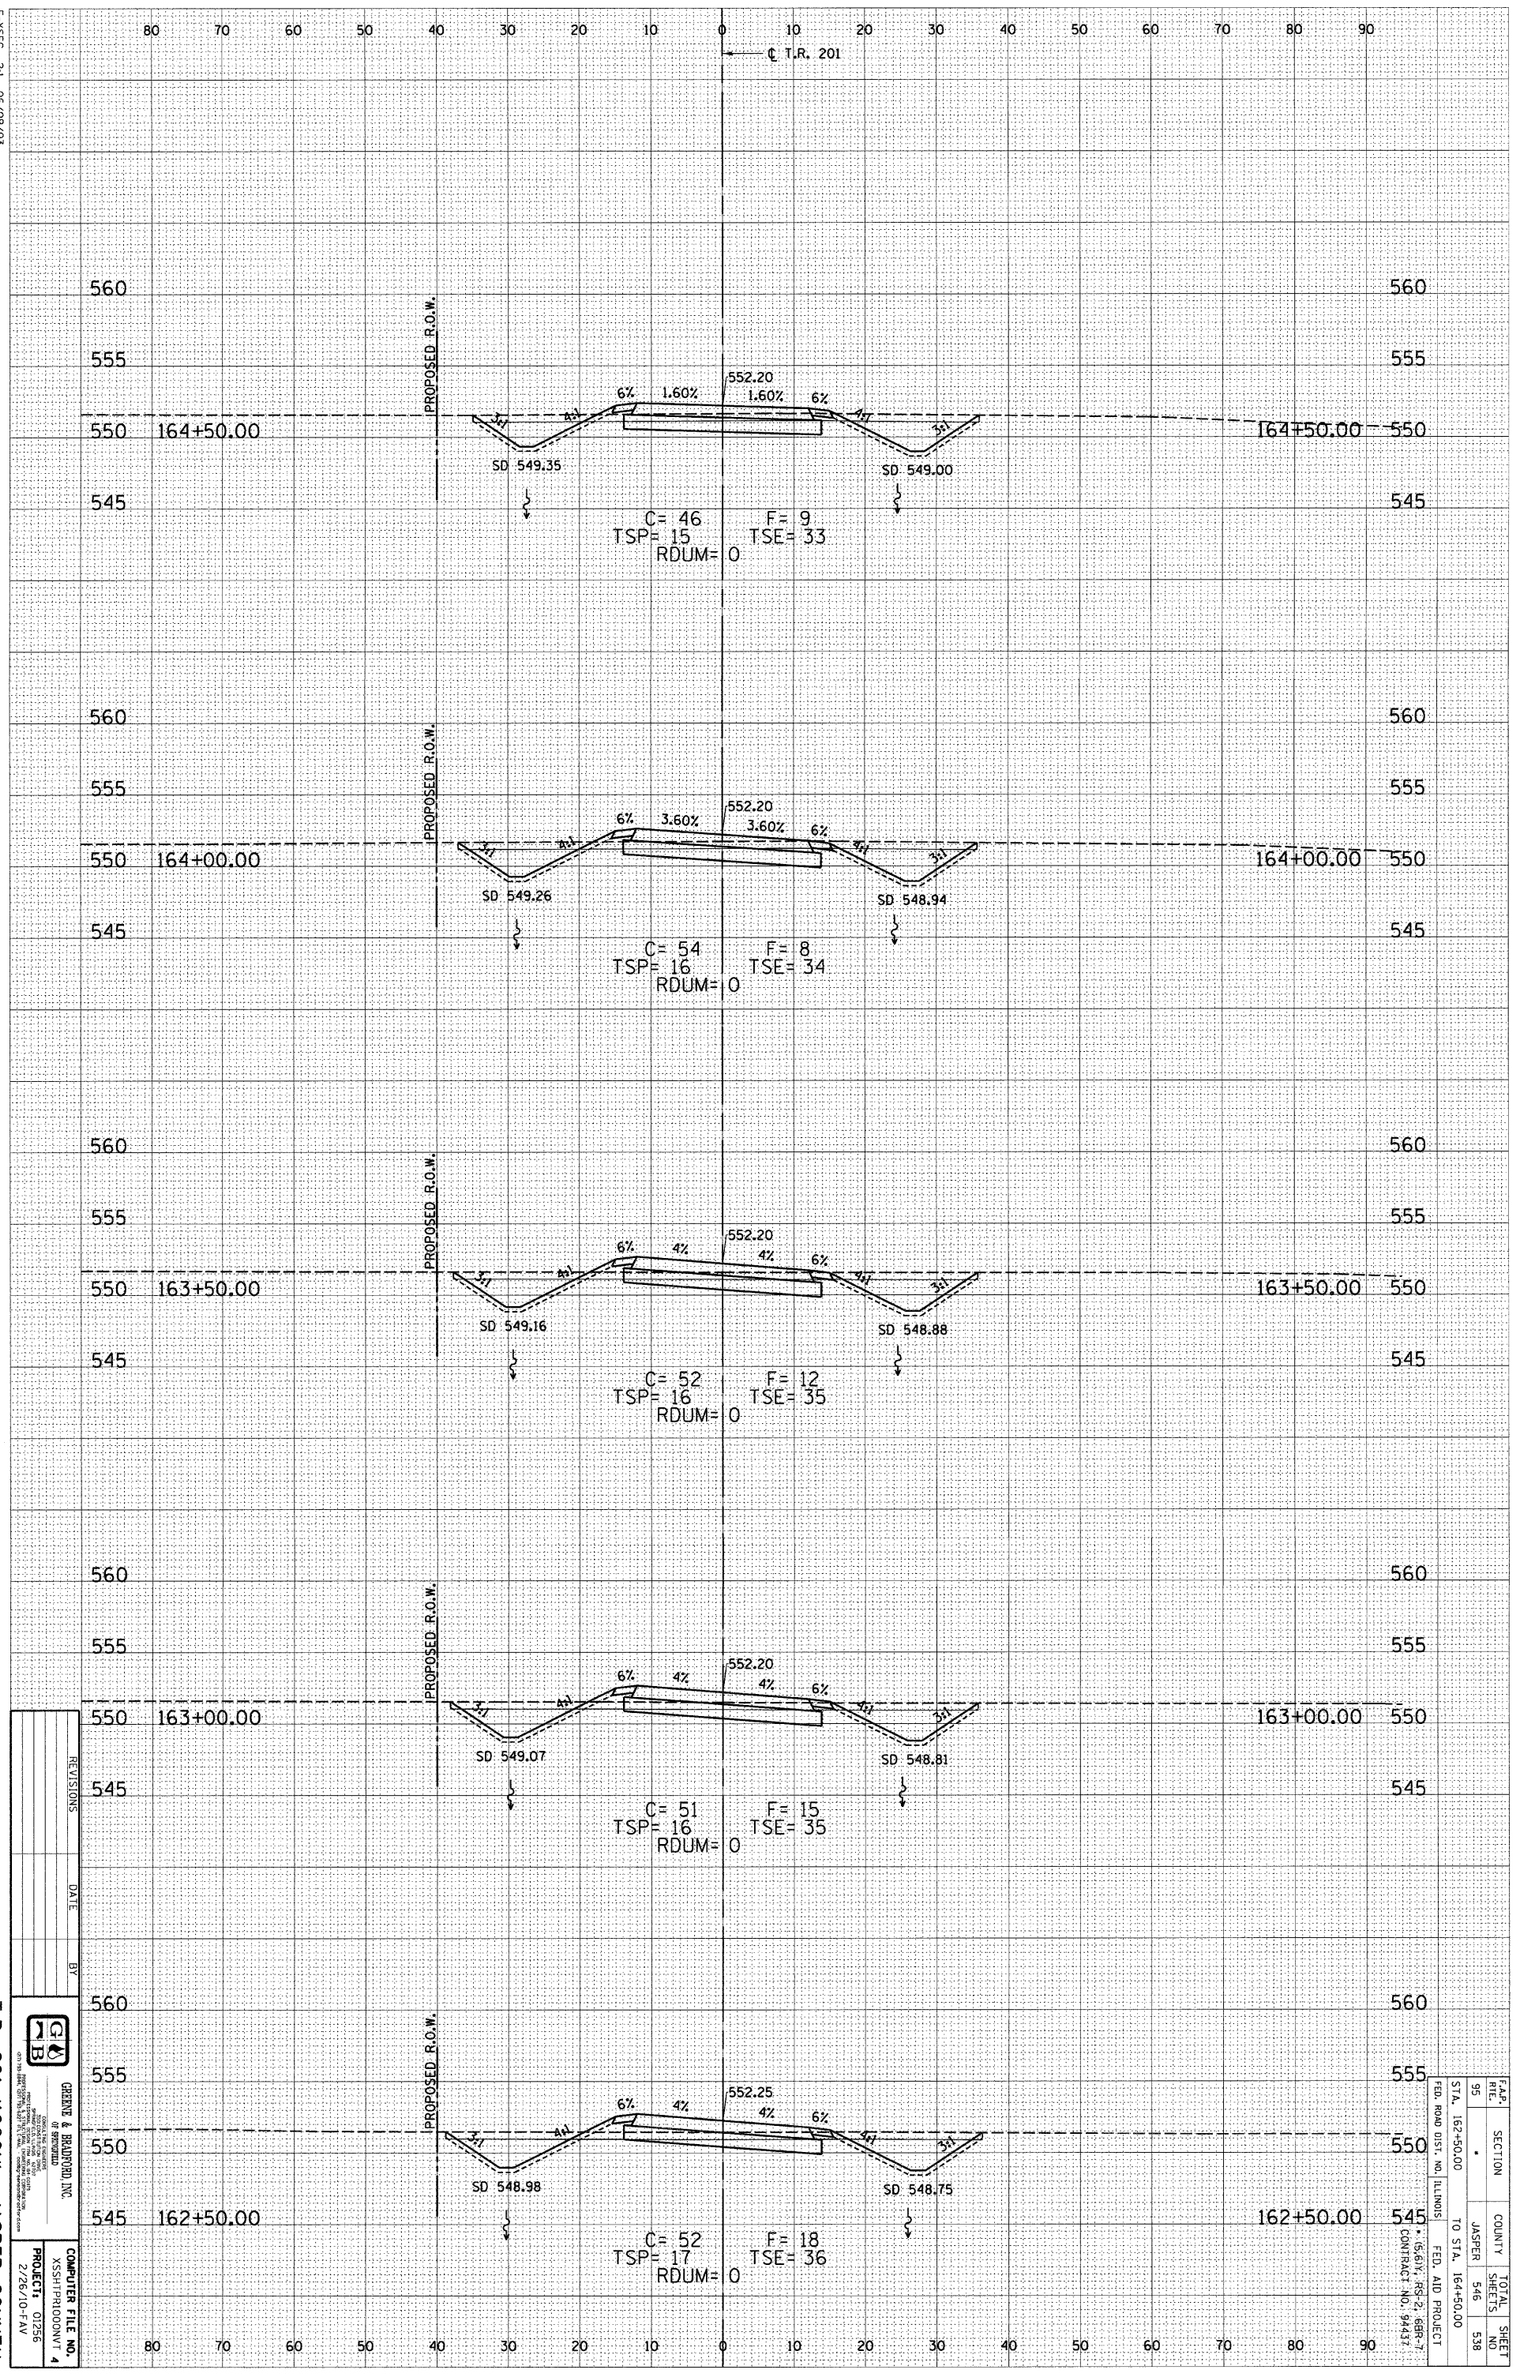

REVISIONS	DATE	BY

GREENE & BRADFORD, INC.
ENGINEERS & SURVEYORS
OLNEY, ILLINOIS

COMPUTER FILE NO. XSSHTPROOONT 4
PROJECT: 07256
2/26/10-FAV

T.R. 201 (1000N) JASPER COUNTY

F.A.P. RTE.	SECTION	COUNTY	TOTAL SHEETS	SHEET NO
95	*	JASPER	546	538
FED. ROAD DIST. NO. ILLINOIS		FED. AID PROJECT * (56,IY, 56-2, 68P-7)		
STA. 162+50.00	TO STA. 164+50.00	CONTRACT NO. 94437		