DESIGN		
INT.	DATE	REASON

FINAL SURVEY	NOTE BOOK	NO.	SURVEYED	PLOTTED	TEMPLATE	AREAS	AREAS CHECKED	BY	DATE

PLOTS & CHECKS			
INT.	DATE	NO.	REASON

ORIGINAL SURVEY	NOTE BOOK	NO.	SURVEYED	PLOTTED	TEMPLATE	AREAS	AREAS CHECKED	BY	DATE

CHECKS		
INT.	DATE	REASON

F.A.P. RTE.	SECTION	COUNTY	TOTAL SHEETS	SHEET NO
95	•	JASPER	546	539
STA. 165+00.00		TO STA. 167+00.00		
FED. ROAD DIST. NO.	ILLINOIS	FED. AID PROJECT		

• (5,6)Y, RS-2, 6BR-7
CONTRACT NO. 94437

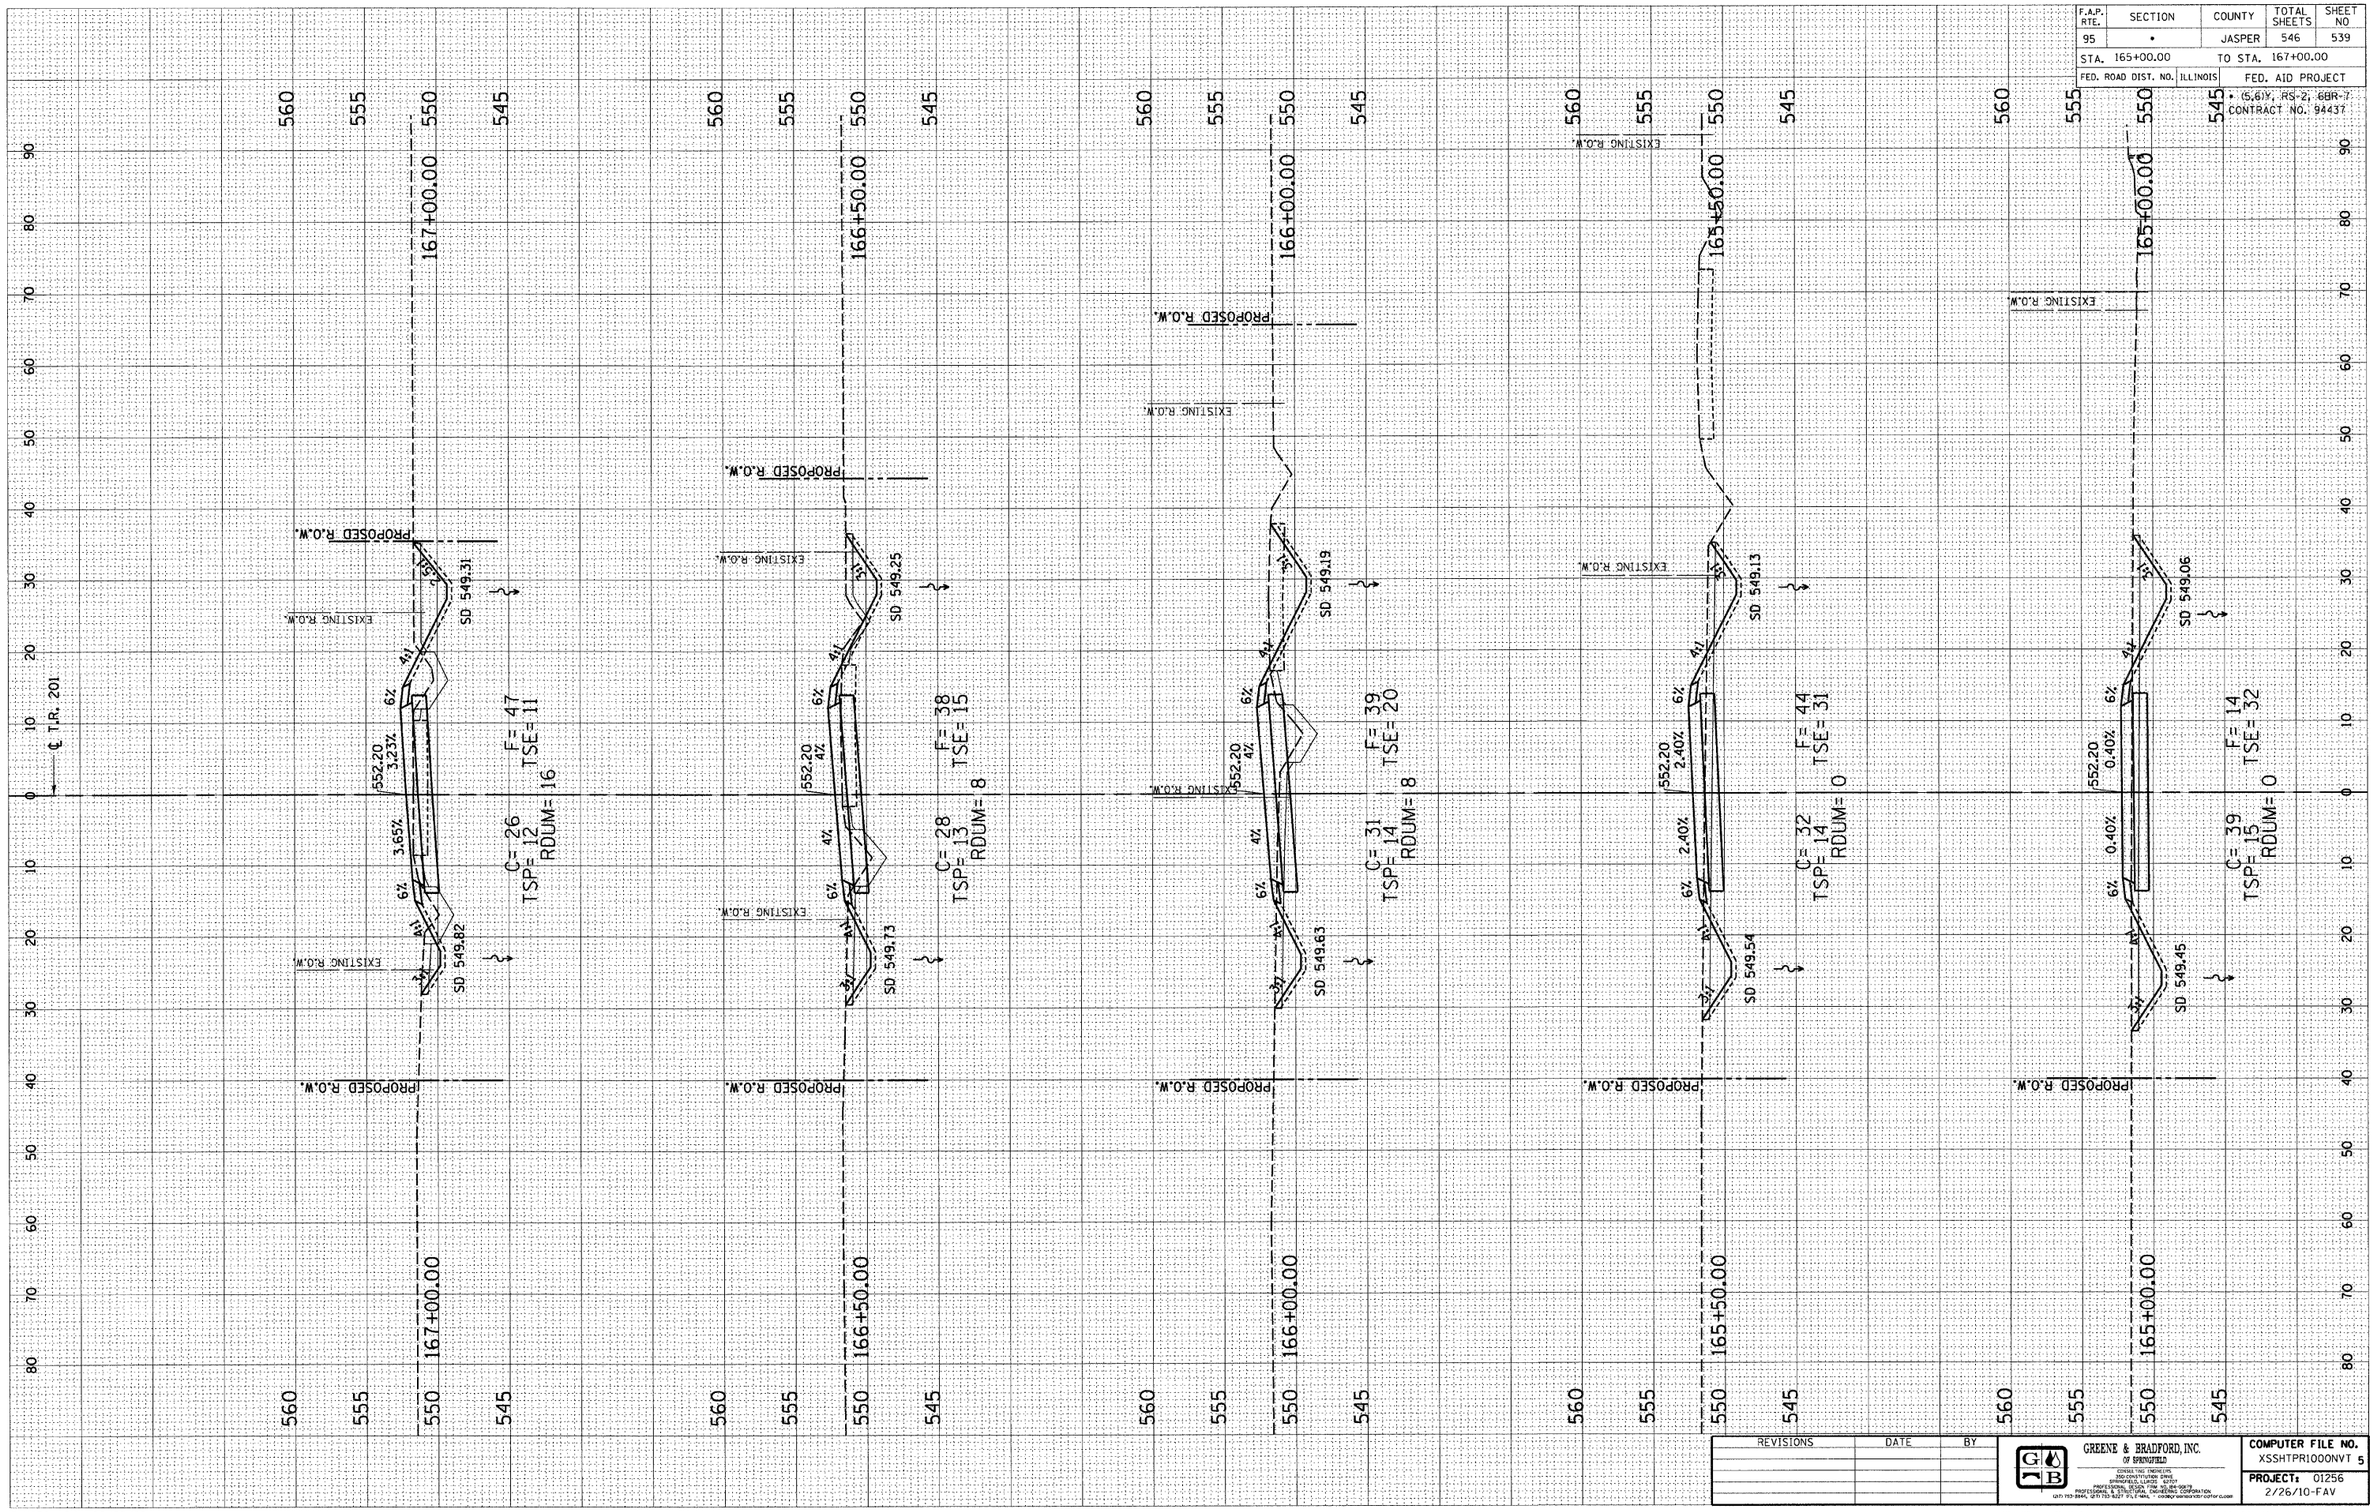

REVISIONS	DATE	BY

GREENE & BRADFORD, INC.
OF SPRINGFIELD
CONSULTING ENGINEERS
350 CONSTITUTION DRIVE
SPRINGFIELD, ILLINOIS 62707
PROFESSIONAL DESIGN FIRM 184.001078
PROFESSIONAL & STRUCTURAL ENGINEERING CORPORATION
(217) 793-3944, (217) 793-3027 FILE MAIL: * 000@GREENEBRADFORD.COM

COMPUTER FILE NO.
XSSHTPR1000NVT 5

PROJECT: 01256
2/26/10-FAV

E-XSEC 2:1 06/09/03

T.R. 201 (1000N) JASPER COUNTY