DESIGN		
INT.	DATE	REASON

FINAL SURVEY		SURVEYED	BY
NOTE BOOK		PLOTTED	
NO.		TEMPLATE	
		AREAS	
		AREAS CHECKED	

PLOTS & CHECKS			
INT.	DATE	NO.	REASON

ORIGINAL SURVEY		SURVEYED	BY
NOTE BOOK		PLOTTED	
NO.		TEMPLATE	
		AREAS	
		AREAS CHECKED	

CHECKS		
INT.	DATE	REASON

F.A.P. RTE.	SECTION	COUNTY	TOTAL SHEETS	SHEET NO
95	•	JASPER	546	544
STA. 170+75.00		TO STA. 172+50.00		
FED. ROAD DIST. NO.	ILLINOIS	FED. AID PROJECT		

• (5,6)Y, RS-2, 6BR-7
CONTRACT NO. 94437

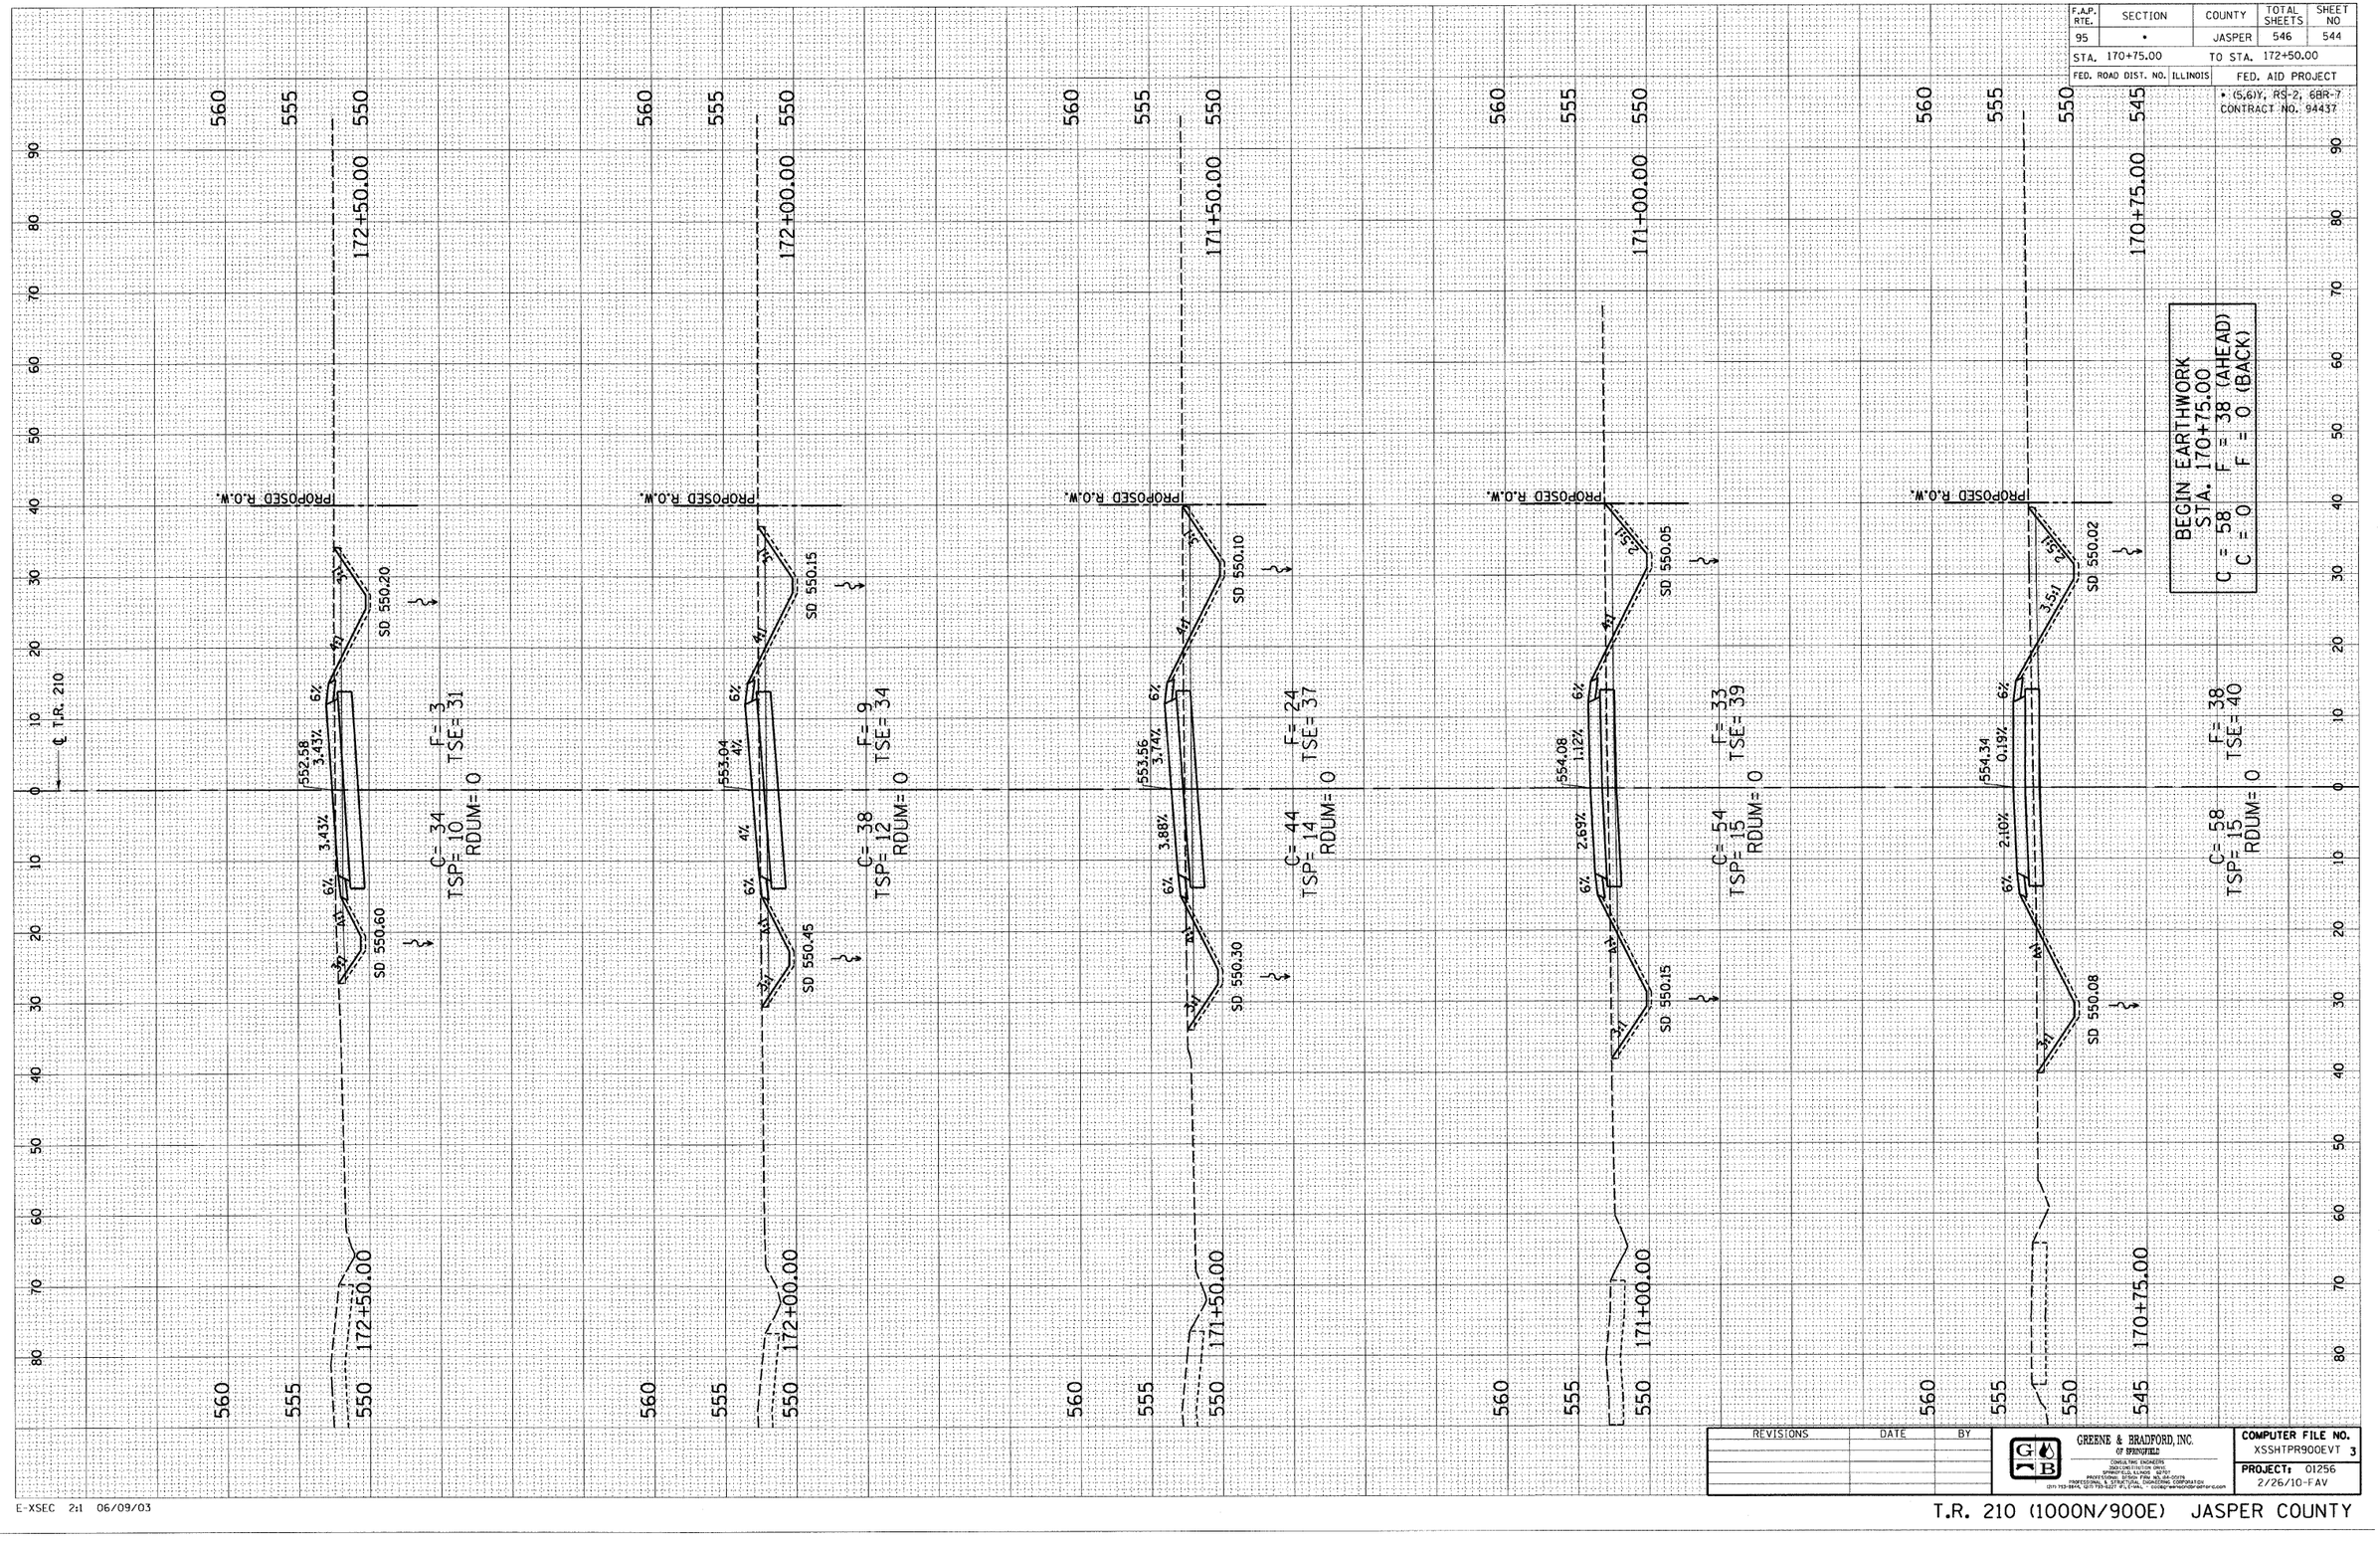

REVISIONS	DATE	BY

GREENE & BRADFORD, INC.
OF SPRINGFIELD
CONSULTING ENGINEERS
2500 CONSTITUTION DRIVE
SPRINGFIELD, ILLINOIS 62707
PROFESSIONAL & STRUCTURAL ENGINEERING CORPORATION
(217) 753-8845, (217) 753-8427 (FAX), E-MAIL: GBSE@GREENEANDBRADFORD.COM

COMPUTER FILE NO.
XSSHTPR900EVT 3

PROJECT: 01256
2/26/10-FAV

E-XSEC 2:1 06/09/03

T.R. 210 (1000N/900E) JASPER COUNTY