DESIGN		
INT.	DATE	REASON

FINAL SURVEY	NOTE BOOK	NO.	SURVEYED	PLOTTED	TEMPLATE	AREAS	AREAS CHECKED	BY	DATE

PLOTS & CHECKS			
INT.	DATE	NO.	REASON

ORIGINAL SURVEY	NOTE BOOK	NO.	SURVEYED	PLOTTED	TEMPLATE	AREAS	AREAS CHECKED	BY	DATE

CHECKS		
INT.	DATE	REASON

F.A.P. RTE.	SECTION	COUNTY	TOTAL SHEETS	SHEET NO
95	•	JASPER	546	545
STA. 173+00.00		TO STA. 175+00.00		
FED. ROAD DIST. NO.	ILLINOIS	FED. AID PROJECT		

• (5,6)Y, RS-2, 6BR-7
CONTRACT NO. 94437

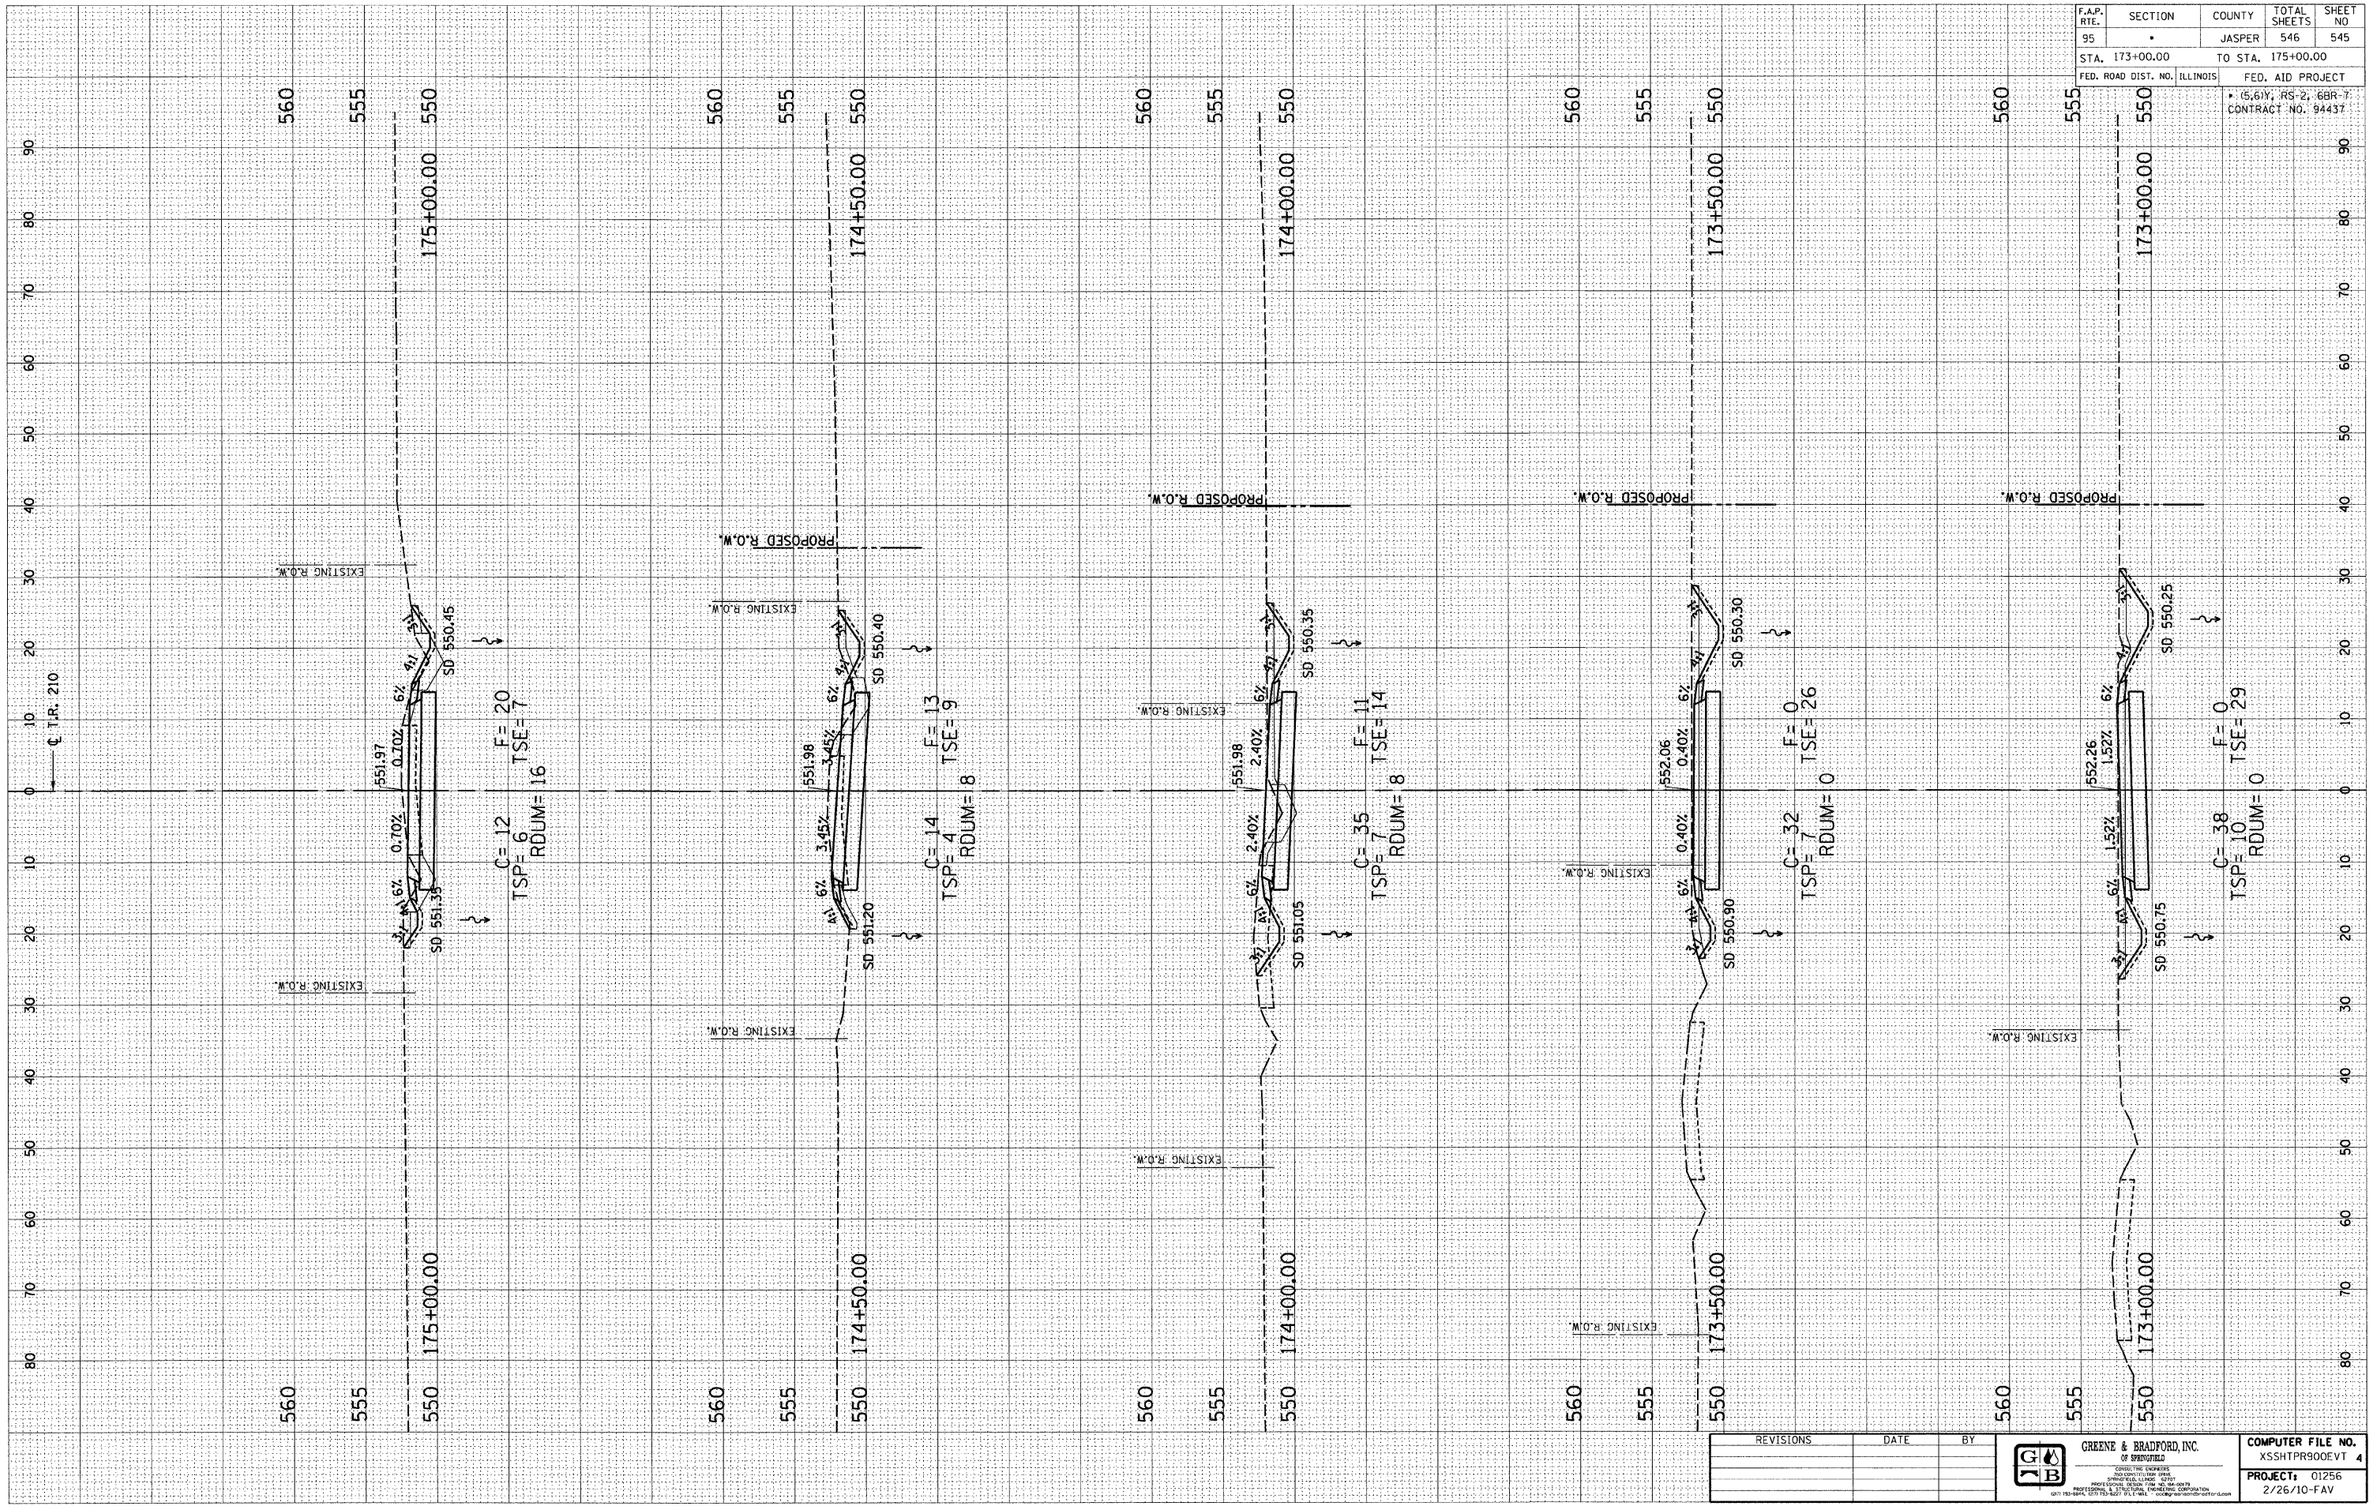

REVISIONS	DATE	BY

GREENE & BRADFORD, INC.
OF SPRINGFIELD
CONSULTING ENGINEERS
TWO CONSTITUTION PLAZA
POST OFFICE BOX 2963
PROFESSIONAL & STRUCTURAL ENGINEERING CORPORATION
(217) 753-5895, (217) 753-5677 (FAX) e-mail: mail@greene-bradford.com

COMPUTER FILE NO.
XSSHTPR900EVT 4

PROJECT: 01256
2/26/10-FAV

E-XSEC 2:1 06/09/03

T.R. 210 (1000N/900E) JASPER COUNTY