ROUTE	SECTION	COUNTY	TOTAL SHEETS	SHEET NO.
T.R. 165	05-18109-00-BR	WAYNE	14	3
ORCHARD ROAD DISTRICT		ILLINOIS		

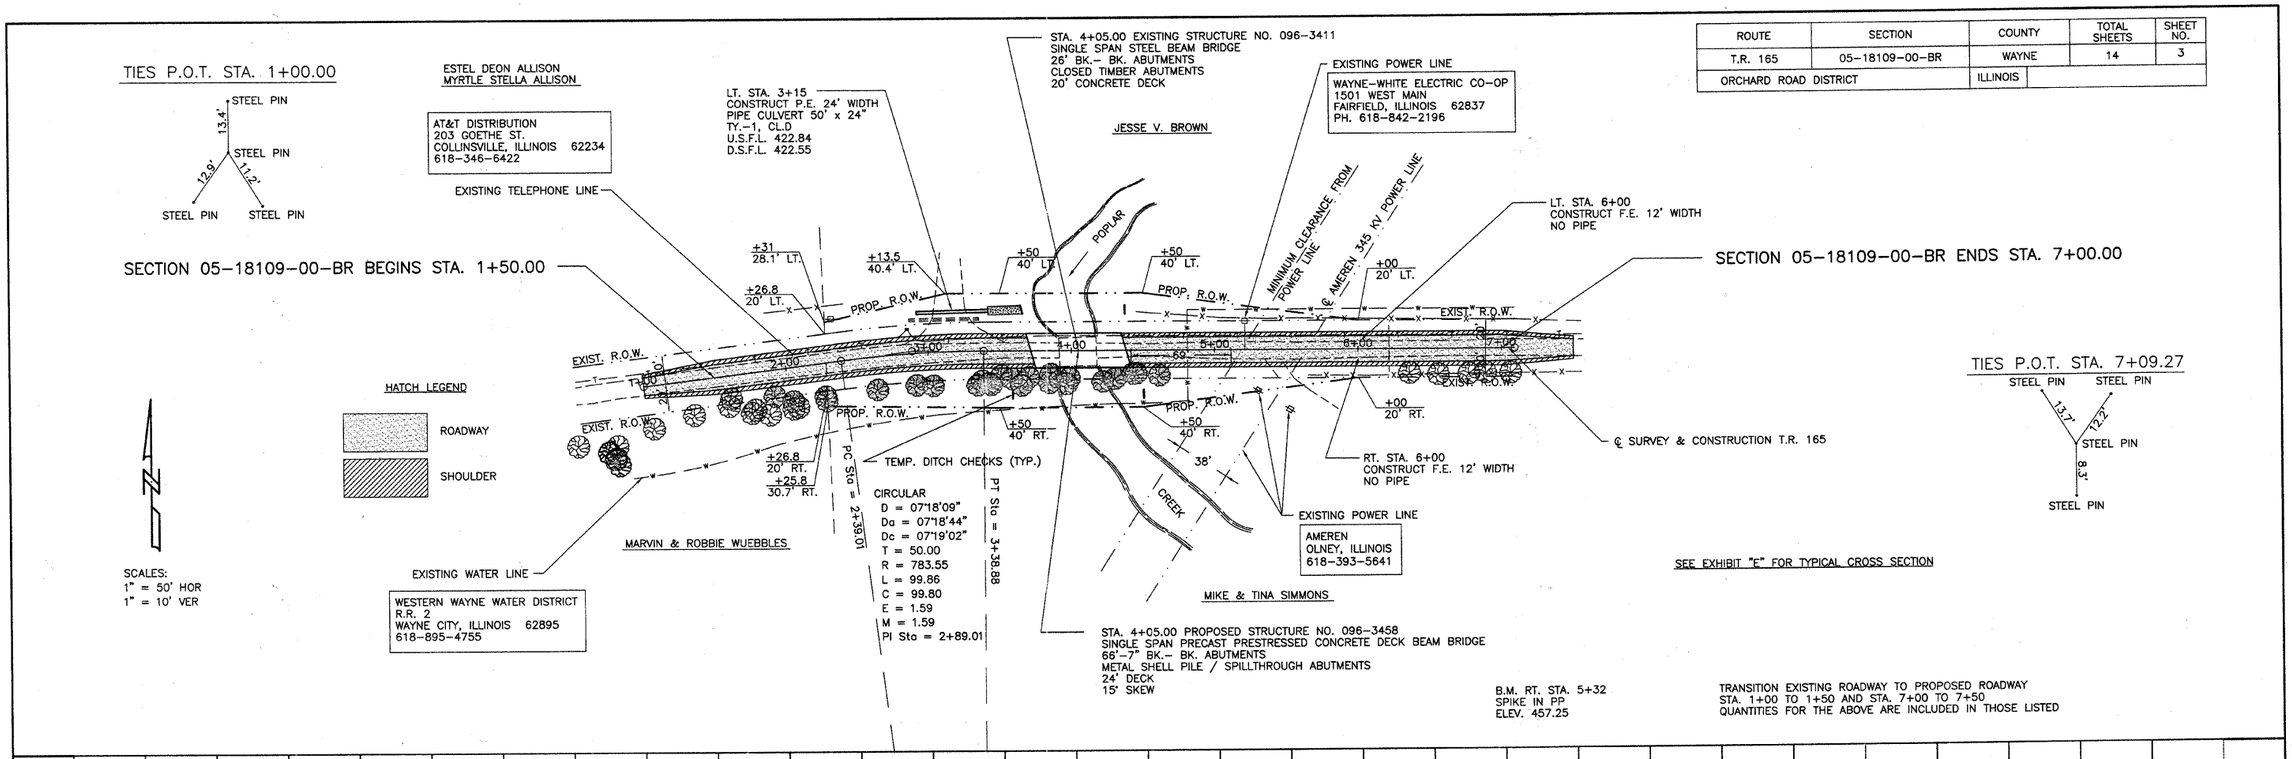

EARTHWORK	CU. YD.
EARTH EXCAVATION	140
CHANNEL EXCAVATION	275*
EMBANKMENT	1420
FURNISHED EXCAVATION	1215

* IT IS ESTIMATED THAT 50% OF THE CHANNEL EXCAVATION WILL BE SUITABLE FOR USE IN THE EMBANKMENT. UNSUITABLE MATERIAL SHALL BE DISPOSED OF BY THE CONTRACTOR.

AGG. SURF. CSE., TYPE B	TON	300
STA. 1+50 TO 7+00		
TEMPORARY DITCH CHECKS	FOOT	30
STA. 1+50 TO 7+00		
TREE REMOVAL (6 TO 15 UNIT DIA)	UNIT	229
STA. 1+50 TO 7+00		

SEEDING, CLASS 2 (SPECIAL)	ACRE	0.55
STA. 1+50 TO 7+00		
AGGREGATE DITCH (SPECIAL)	TON	8
LT. STA. 3+40 TO 3+65		
PIPE CULVERTS, CLASS D, TYPE 1 24"	FOOT	50
LT. STA. 3+15		
PIPE CULVERT REMOVAL	FOOT	50
LT. STA. 3+15		
TREE REMOVAL (OVER 15 UNIT DIA.)	UNIT	18
STA. 1+50 TO 7+00		