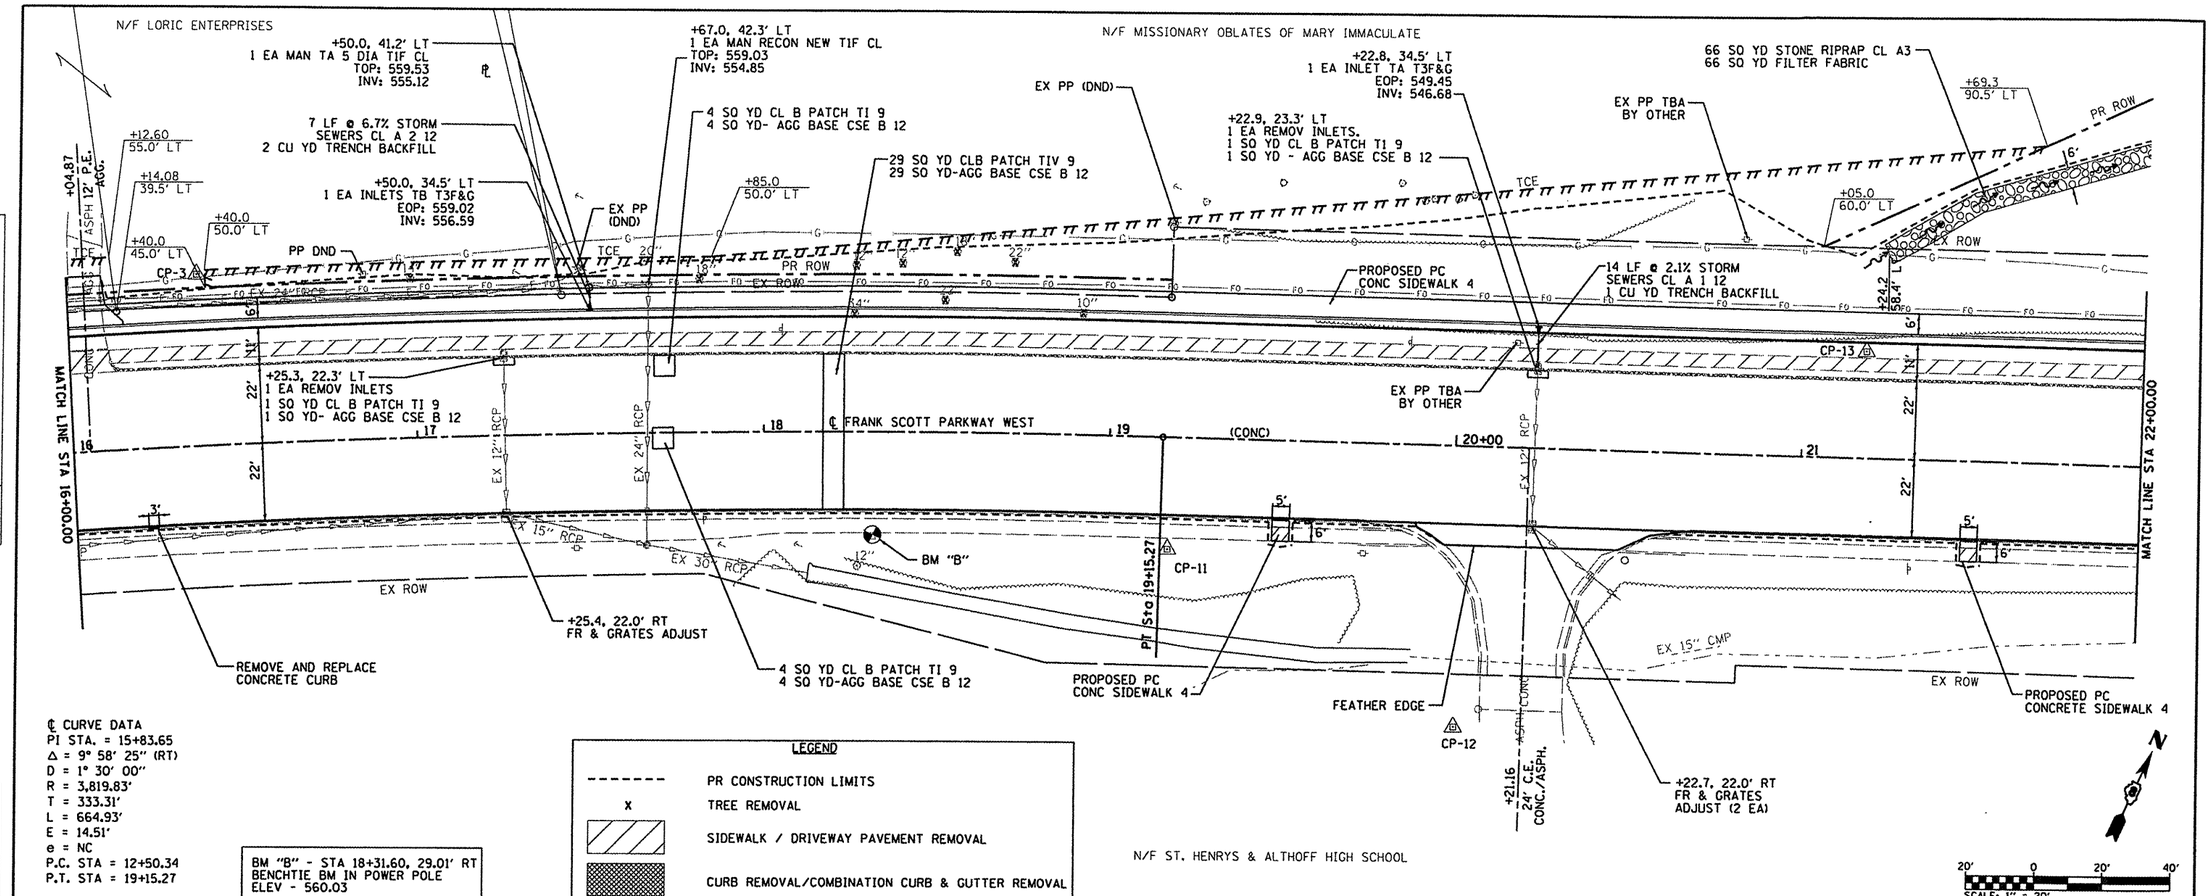

℄ CURVE DATA
PI STA. = 15+83.65
Δ = 9° 58' 25" (RT)
D = 1° 30' 00"
R = 3,819.83'
T = 333.31'
L = 664.93'
E = 14.51'
e = NC
P.C. STA = 12+50.34
P.T. STA = 19+15.27

BM "B" - STA 18+31.60, 29.01' RT
BENCHTIE BM IN POWER POLE
ELEV - 560.03

LEGEND

- - - - - -	PR CONSTRUCTION LIMITS
x	TREE REMOVAL
	SIDEWALK / DRIVEWAY PAVEMENT REMOVAL
	CURB REMOVAL/COMBINATION CURB & GUTTER REMOVAL

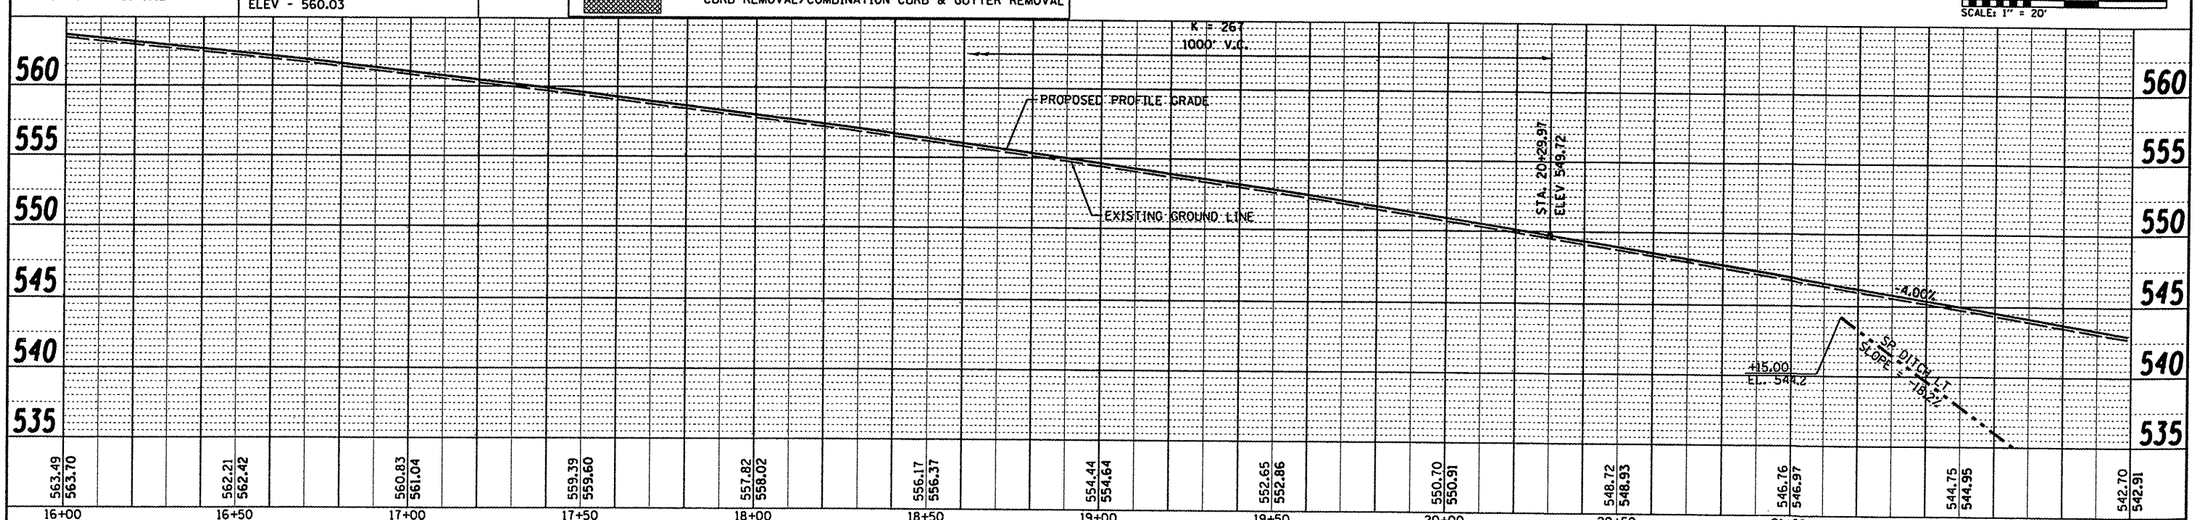

PLAN: SURVEYED / PLOTTED / ALIGNMENT CHECKED / RT. OF WAY CHECKED / CADD FILE NAME / NOTE BOOK NO. / BY / DATE

PROFILE: SURVEYED / PLOTTED / GRADES CHECKED / B.M. NOTED / STRUCTURE NOTATNS CHKD / NOTE BOOK NO. / BY / DATE

FILE NAME = H:\P\29061\Microstation\CADD Sheets\D2906-sht-plnprf.dgn	USER NAME = default	DESIGNED -	REVISED -
		DRAWN -	REVISED -
	PLOT SCALE = 40.0000 ' / IN.	CHECKED -	REVISED -
	PLOT DATE = 10/31/2011	DATE -	REVISED -

STATE OF ILLINOIS
DEPARTMENT OF TRANSPORTATION

FRANK SCOTT PARKWAY WEST
PLAN & PROFILE SHEETS

SCALE: | SHEET NO. OF SHEETS | STA. 16+00 TO STA. 22+00

F.A.U. RTE.	SECTION	COUNTY	TOTAL SHEETS	SHEET NO.
9330	08-00211-00-PV	ST. CLAIR	85	14
		CONTRACT NO. 97480		
		ILLINOIS FED. AID PROJECT		