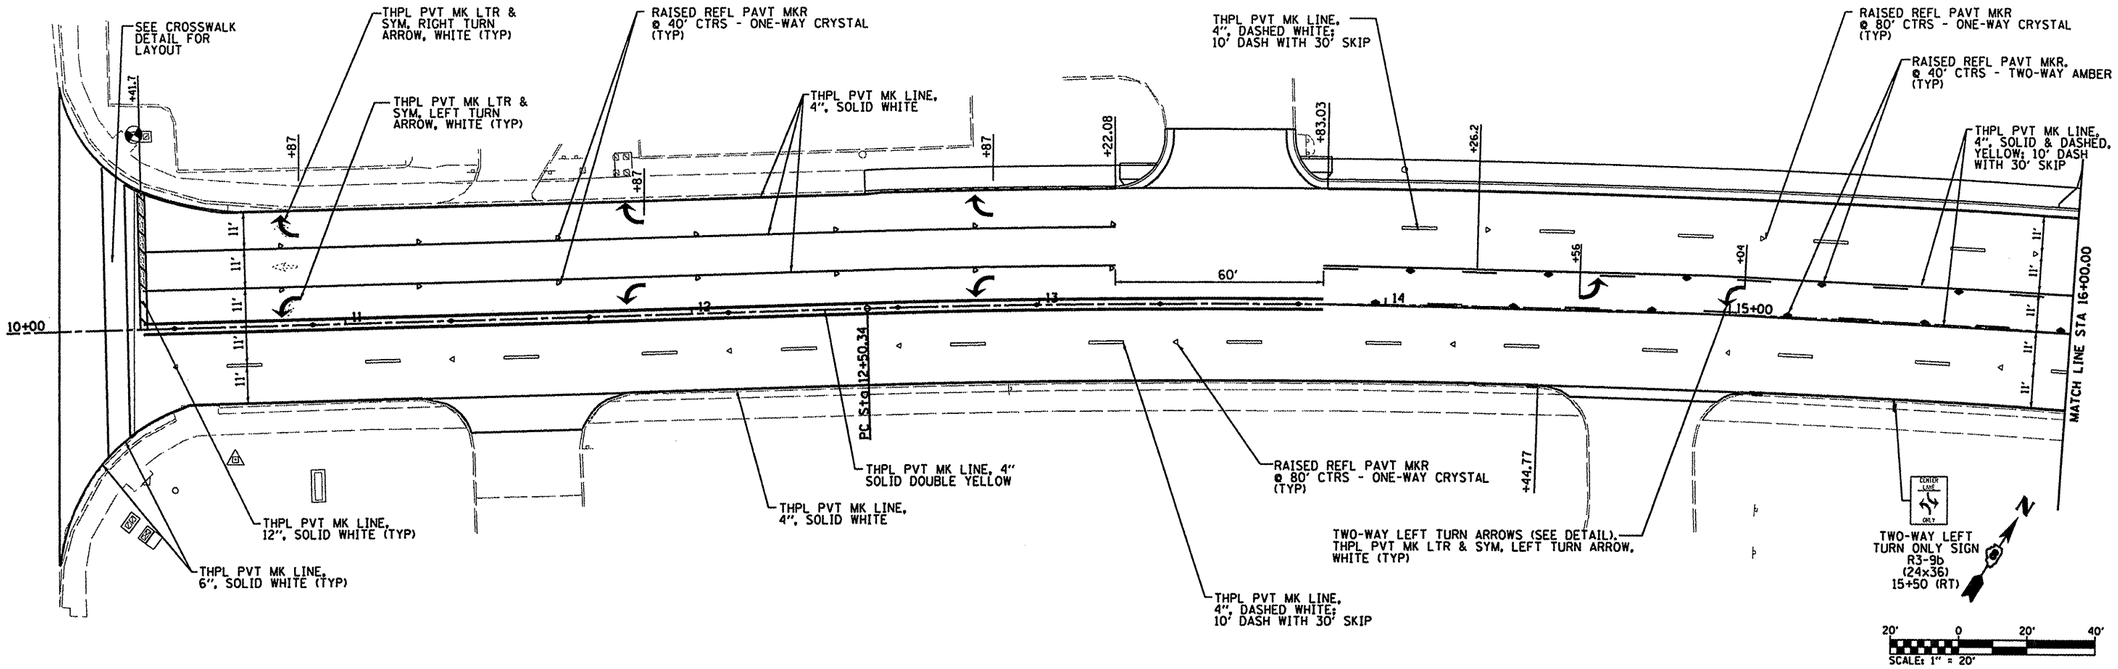

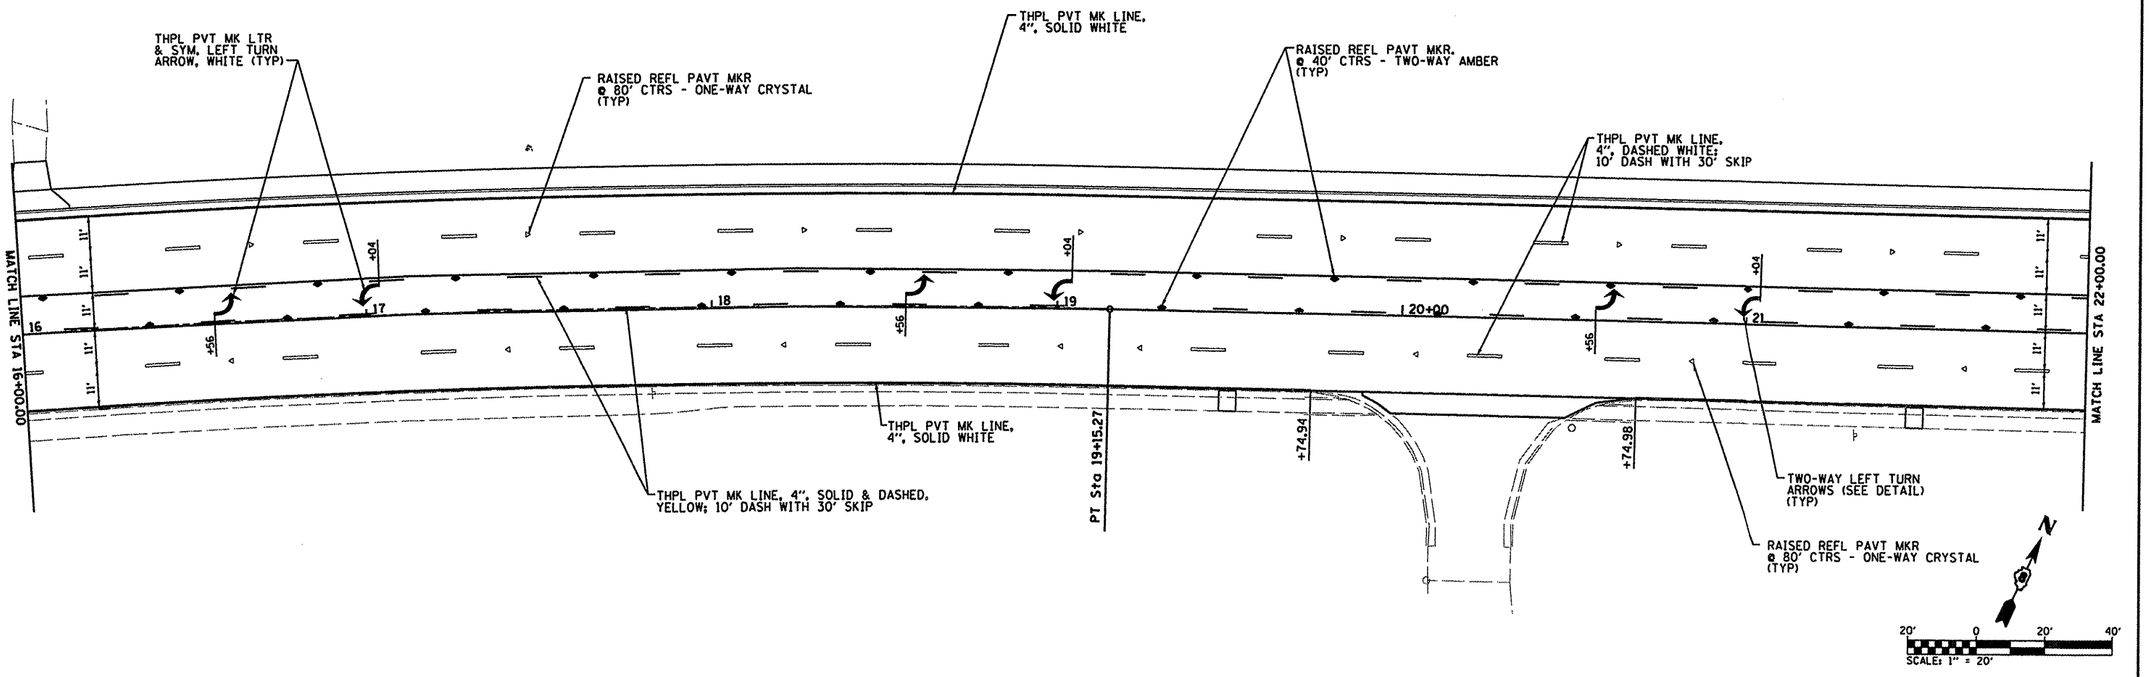

FILE NAME = H:\P\29861\Microstation\CADD Sheets\D29861-sht-pmk.dgn	USER NAME = default	DESIGNED -	REVISED -
		DRAWN -	REVISED -
	PLOT SCALE = 40.0000 ' / IN.	CHECKED -	REVISED -
	PLOT DATE = 10/14/2011	DATE -	REVISED -

STATE OF ILLINOIS
DEPARTMENT OF TRANSPORTATION

FRANK SCOTT PARKWAY WEST
PAVEMENT MARKING & SIGNING PLANS

SCALE: | SHEET NO. OF SHEETS | STA. 10+00 TO STA. 22+00

F.A.U. RTE.	SECTION	COUNTY	TOTAL SHEETS	SHEET NO.
9330	08-00211-00-PV	ST. CLAIR	85	27
		CONTRACT NO. 97480		
		ILLINOIS FED. AID PROJECT		