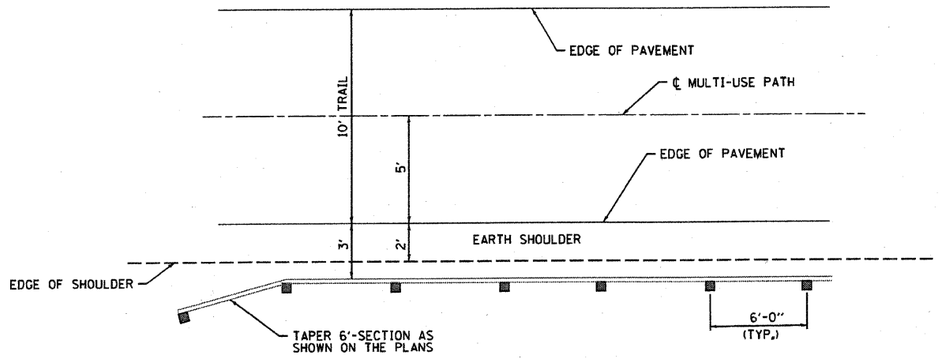

PLAN

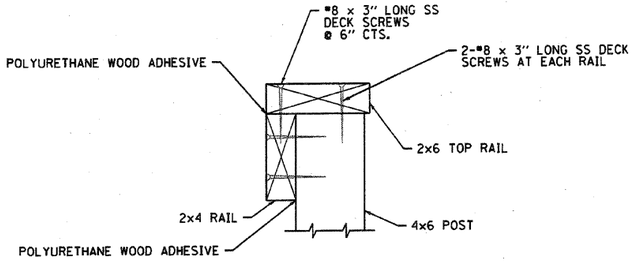

SECTION C–C
(NOT TO SCALE)

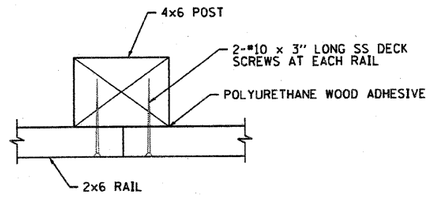

SECTION D–D
(NOT TO SCALE)

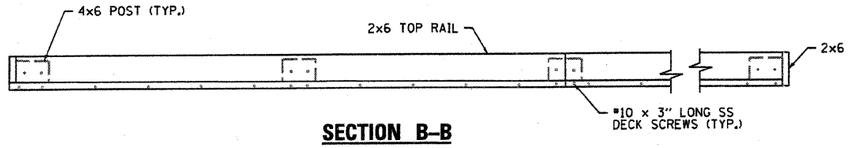

SECTION B–B
(NOT TO SCALE)

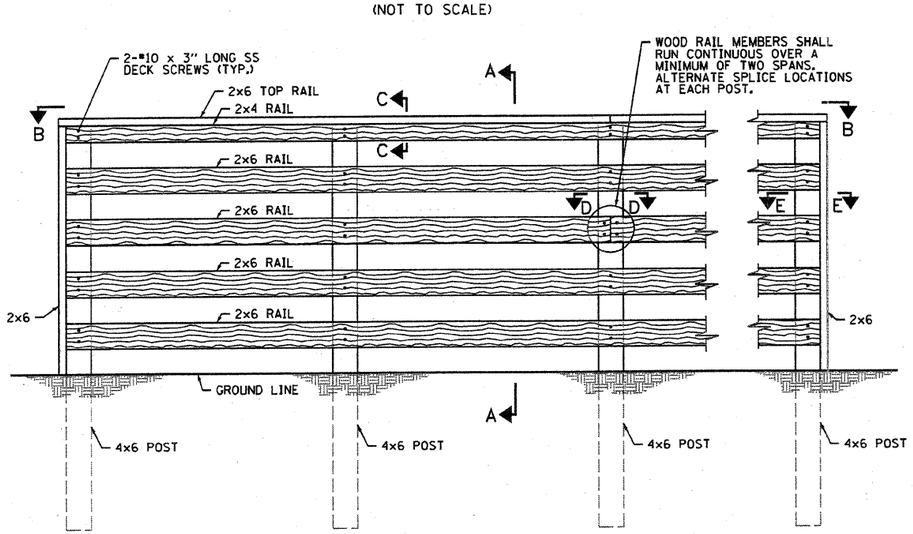

INSIDE RAIL ELEVATION

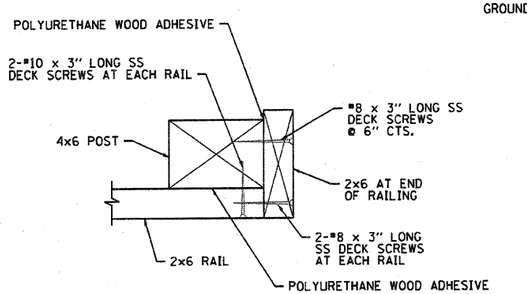

SECTION E–E
(NOT TO SCALE)

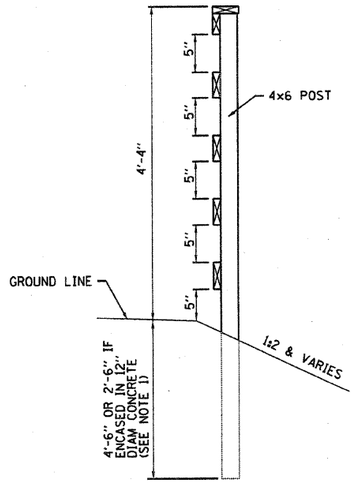

NOTE 1: PROPOSED FENCE POSTS ALONG KOEPFLI LANE TRAIL MUST BE ENCASED IN CONCRETE IF PLACED ABOVE EXISTING BOX CULVERTS

SECTION A–A
(NOT TO SCALE)

FILE NAME = DB10096-sht-details.dgn	USER NAME = randy	DESIGNED -	REVISED -
	PLOT TIME = 1:47:21 PM	DRAWN -	REVISED -
	PLOT SCALE = 40.0000 ' / IN.	CHECKED -	REVISED -
	PLOT DATE = 1/17/2012	DATE -	REVISED -

STATE OF ILLINOIS
DEPARTMENT OF TRANSPORTATION

WOOD FENCE DETAILS

SCALE: NTS | SHEET NO. 1 OF 1 SHEETS | STA. | TO STA.

F.A. RTE.	SECTION	COUNTY	TOTAL SHEETS	SHEET NO.
	10-00064-00-BT	MADISON	18	12
	SPORTSMAN ROAD TRAIL	CONTRACT NO. 97482		
	ILLINOIS FED. AID PROJECT			