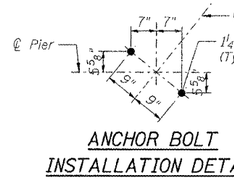

ANCHOR BOLT INSTALLATION DETAIL

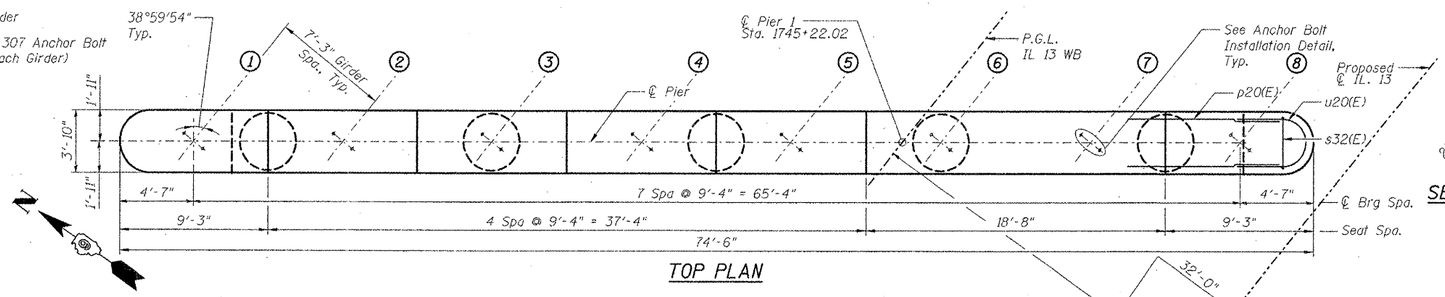

TOP PLAN

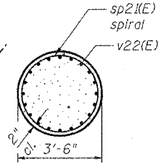

SECTION A-A

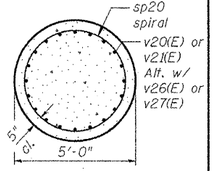

SECTION B-B

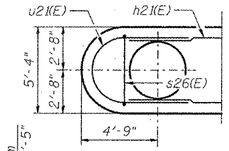

SECTION D-D

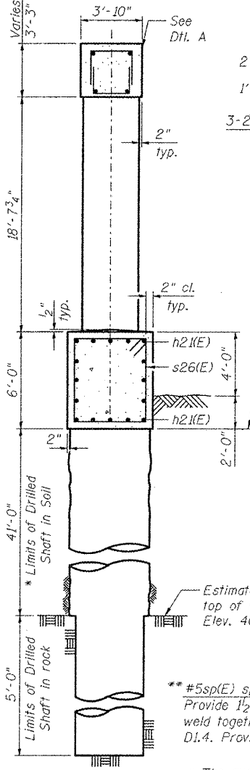

SECTION C-C

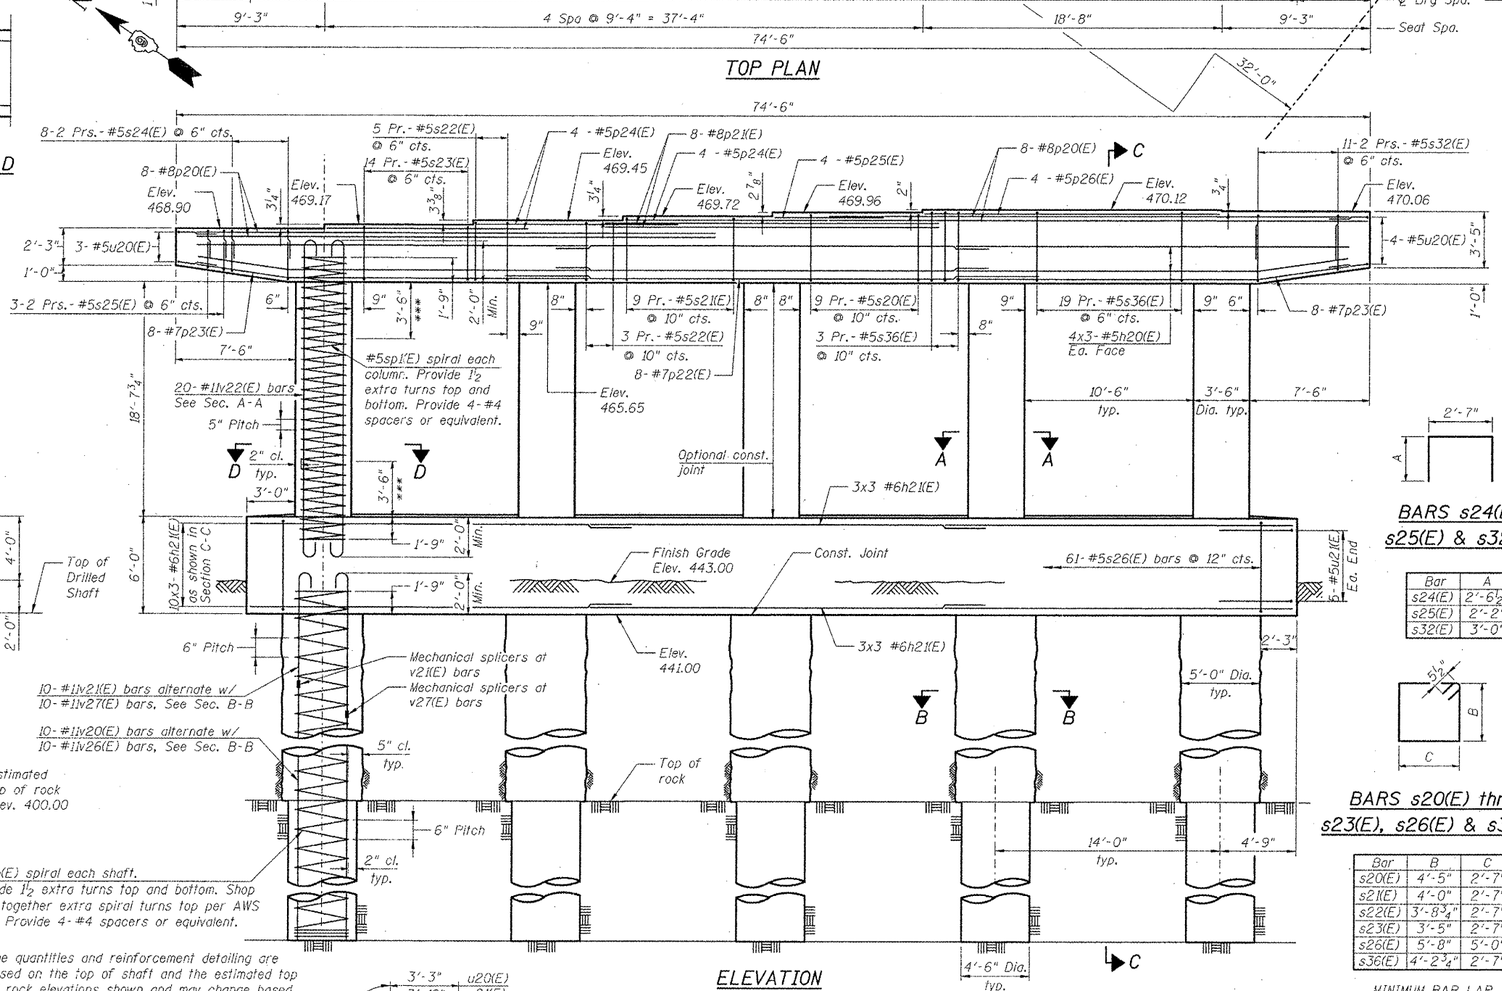

ELEVATION

(Looking East)

BARS s24(E), s25(E) & s32(E)

Bar	A
s24(E)	2'-6½"
s25(E)	2'-2"
s32(E)	3'-0"

BARS s20(E) thru s23(E), s26(E) & s36(E)

Bar	B	C	
s20(E)	4'-5"	2'-7"	**
s21(E)	4'-0"	2'-7"	**
s22(E)	3'-8¾"	2'-7"	
s23(E)	3'-5"	2'-7"	
s26(E)	5'-8"	5'-0"	
s36(E)	4'-2¾"	2'-7"	

MINIMUM BAR LAP

#5(E) Bar = 3'-3"
#6(E) Bar = 3'-10"
#7(E) Bar = 5'-2"
#8(E) Bar = 6'-9"

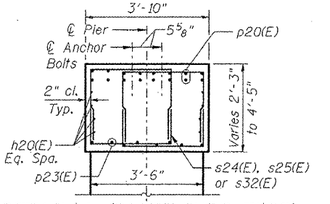

DETAIL A (CANTILEVER ENDS)

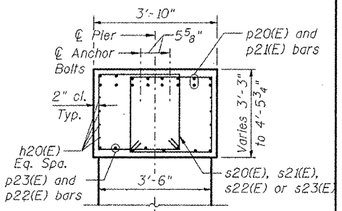

DETAIL A (MIDSPAN)

BILL OF MATERIAL

Bar	No.	Size	Length	Shape
h20(E)	24	#5	25'-9"	
h21(E)	48	#6	22'-8"	
p20(E)	32	#8	31'-9"	
p21(E)	16	#8	20'-9"	
p22(E)	8	#7	33'-2"	
p23(E)	16	#7	24'-0"	
p24(E)	12	#5	12'-7"	
p25(E)	4	#5	6'-9"	
p26(E)	4	#5	18'-4"	
s20(E)	18	#5	14'-11"	
s21(E)	18	#5	14'-1"	
s22(E)	16	#5	13'-7"	
s23(E)	28	#5	12'-11"	
s24(E)	32	#5	7'-8"	
s25(E)	12	#5	6'-11"	
s26(E)	61	#5	22'-3"	
s32(E)	44	#5	8'-7"	
s36(E)	44	#5	14'-7"	
sp(E)	5	#5	47'-9"	**
sp1(E)	5	#5	22'-3"	**
u20(E)	7	#5	11'-10"	
u21(E)	10	#5	15'-4"	
v20(E)	50	#11	24'-0"	
v21(E)	50	#11	25'-7"	
v22(E)	100	#11	25'-11"	
v26(E)	50	#11	21'-0"	
v27(E)	50	#11	28'-7"	
Structure Excavation		Cu. Yd.	48.0	
Concrete Structures		Cu. Yd.	319.2	
Reinforcement Bars, Epoxy Coated		Pound	52,800	
Mechanical Splicers		Each	100	
Drilled Shaft in Soil		Cu. Yd.	149.1	
Drilled Shaft in Rock		Cu. Yd.	14.7	

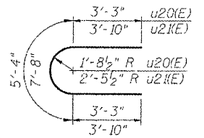

BARS u20(E) and u21(E)

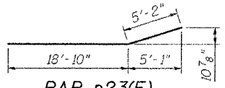

BAR p23(E)

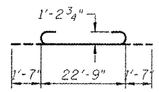

BAR v22(E)

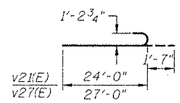

BARS v21(E) and v27(E)

Cost steps monolithically with cap.
Space cap reinforcement to miss anchor bolts.
** Length is height of spiral.

* The quantities and reinforcement detailing are based on the top of shaft and the estimated top of rock elevations shown and may change based on the actual top of rock encountered at each shaft and the final top of shaft elevation.

** Allowable substitution: Provide 1½ extra turns top and bottom with 135° standard hook into core at ends of spiral.

*** Splicing of reinforcement will not be allowed in this region.

CMT
CRAWFORD MURPHY & TILLY, INC.
CONSULTING ENGINEERS
SPRINGFIELD, IL ■ AURORA, IL ■ ST. LOUIS, MO
ROCKFORD, IL ■ PEORIA, IL ■ CHICAGO, IL

FILE NAME = I:\dot\97B06823\de-sw\cadd_sheets\structural plans\bhsf rr bridge\PIERLN BRIDGE.dgn

USER NAME = Gary Davis	DESIGNED - MCC	REVISED - REVISED SHEET
	CHECKED - ATI	REVISED -
PLOT SCALE =	DRAWN - GLD	REVISED - 2|24|12
PLOT DATE = 1/31/2012	CHECKED - ATI	REVISED -

STATE OF ILLINOIS
DEPARTMENT OF TRANSPORTATION

PIER 1 DETAILS
STRUCTURE NO. 100-0093 (W.B.)
SHEET NO.S-30 OF S-41 SHEETS

F.A.P. RTE.	SECTION	COUNTY	TOTAL SHEETS	SHEET NO.
331	(IX-1)VB-1	WILLIAMSON	367	196
		CONTRACT NO. 98859		
		ILLINOIS FED. AID PROJECT		