LEGEND

- DIRECTION OF TRAFFIC FLOW
- WORK ZONE (STAGE AS SPECIFIED)
- TEMPORARY PAVEMENT
- COMPLETED TEMPORARY PAVEMENT
- TEMPORARY RAMP
- COMPLETED TEMPORARY RAMP
- COMPLETED PAVEMENT
- TEMPORARY CONCRETE BARRIER WITH BARRIER WALL MARKERS PER STANDARD 704001
- ARROW BOARD
- SIGN
- DIRECTION INDICATOR BARRICADE WITH STEADY BURN MONODIRECTIONAL LIGHT
- TYPE II BARRICADE, DRUM, OR VERTICAL BARRICADE WITH STEADY BURN MONODIRECTIONAL LIGHT
- TYPE III BARRICADE
- IMPACT ATTENUATORS, TEMPORARY (NON-REDIRECTIVE), TEST LEVEL 2
- IMPACT ATTENUATORS, TEMPORARY (FULLY REDIRECTIVE, NARROW), TEST LEVEL 2

NOTES:

1. INSTALL 12" FLARED END SECTION AND STORM SEWER FROM 98.49' LT. TO 9.75' LT. AT STA. 1731+79.00 AND PATCH PAVEMENT AND SHOULDER (SEE DRAINAGE AND JOINTING PLAN). UPSTREAM INVERT ELEVATION = 433.55. WORK SHALL BE COMPLETED DURING OFF PEAK HOURS USING TEMPORARY LANE CLOSURES ONE LANE AT A TIME.
2. SAWCUT FULL DEPTH FOR STORM SEWER INSTALLATION. USE CLASS D PATCH, TYPE IV, 18" - 26 SQ. YD. PER STANDARD 442201.
3. INSTALL 12" FLARED END SECTION AND STORM SEWER FROM 116.3' LT. TO THE TEMPORARY INLET 4.65' LT. AT STA. 1736+95. WORK SHALL BE COMPLETED DURING OFF PEAK HOURS USING TEMPORARY LANE CLOSURES ONE LANE AT A TIME. COVER INLET IN THE MEDIAN AND BACKFILL. UNCOVER AND GRADE MEDIAN TO DRAIN TO INLET AFTER TRAFFIC IS SWITCHED TO STAGE 1B. SEE CROSS SECTIONS.
4. TEMPORARY TYPE A INLET WITH A TYPE 8 GRATE. INSTALL 4.65' LT. OF ℄ STA. 1736+95. GRATE ELEVATION = 439.75 AND INVERT ELEVATION = 436.13. ALL COST ASSOCIATED WITH INSTALLING AND REMOVING THE TEMPORARY INLET SHALL BE INCLUDED IN TRAFFIC CONTROL AND PROTECTION, (SPECIAL), LUMP SUM.
5. THE CONTRACTOR SHALL NOT BE ALLOWED TO WORK ON THE TEMPORARY WIDENING OPERATIONS ON BOTH SIDES OF W.B. IL. 13 CONCURRENTLY.

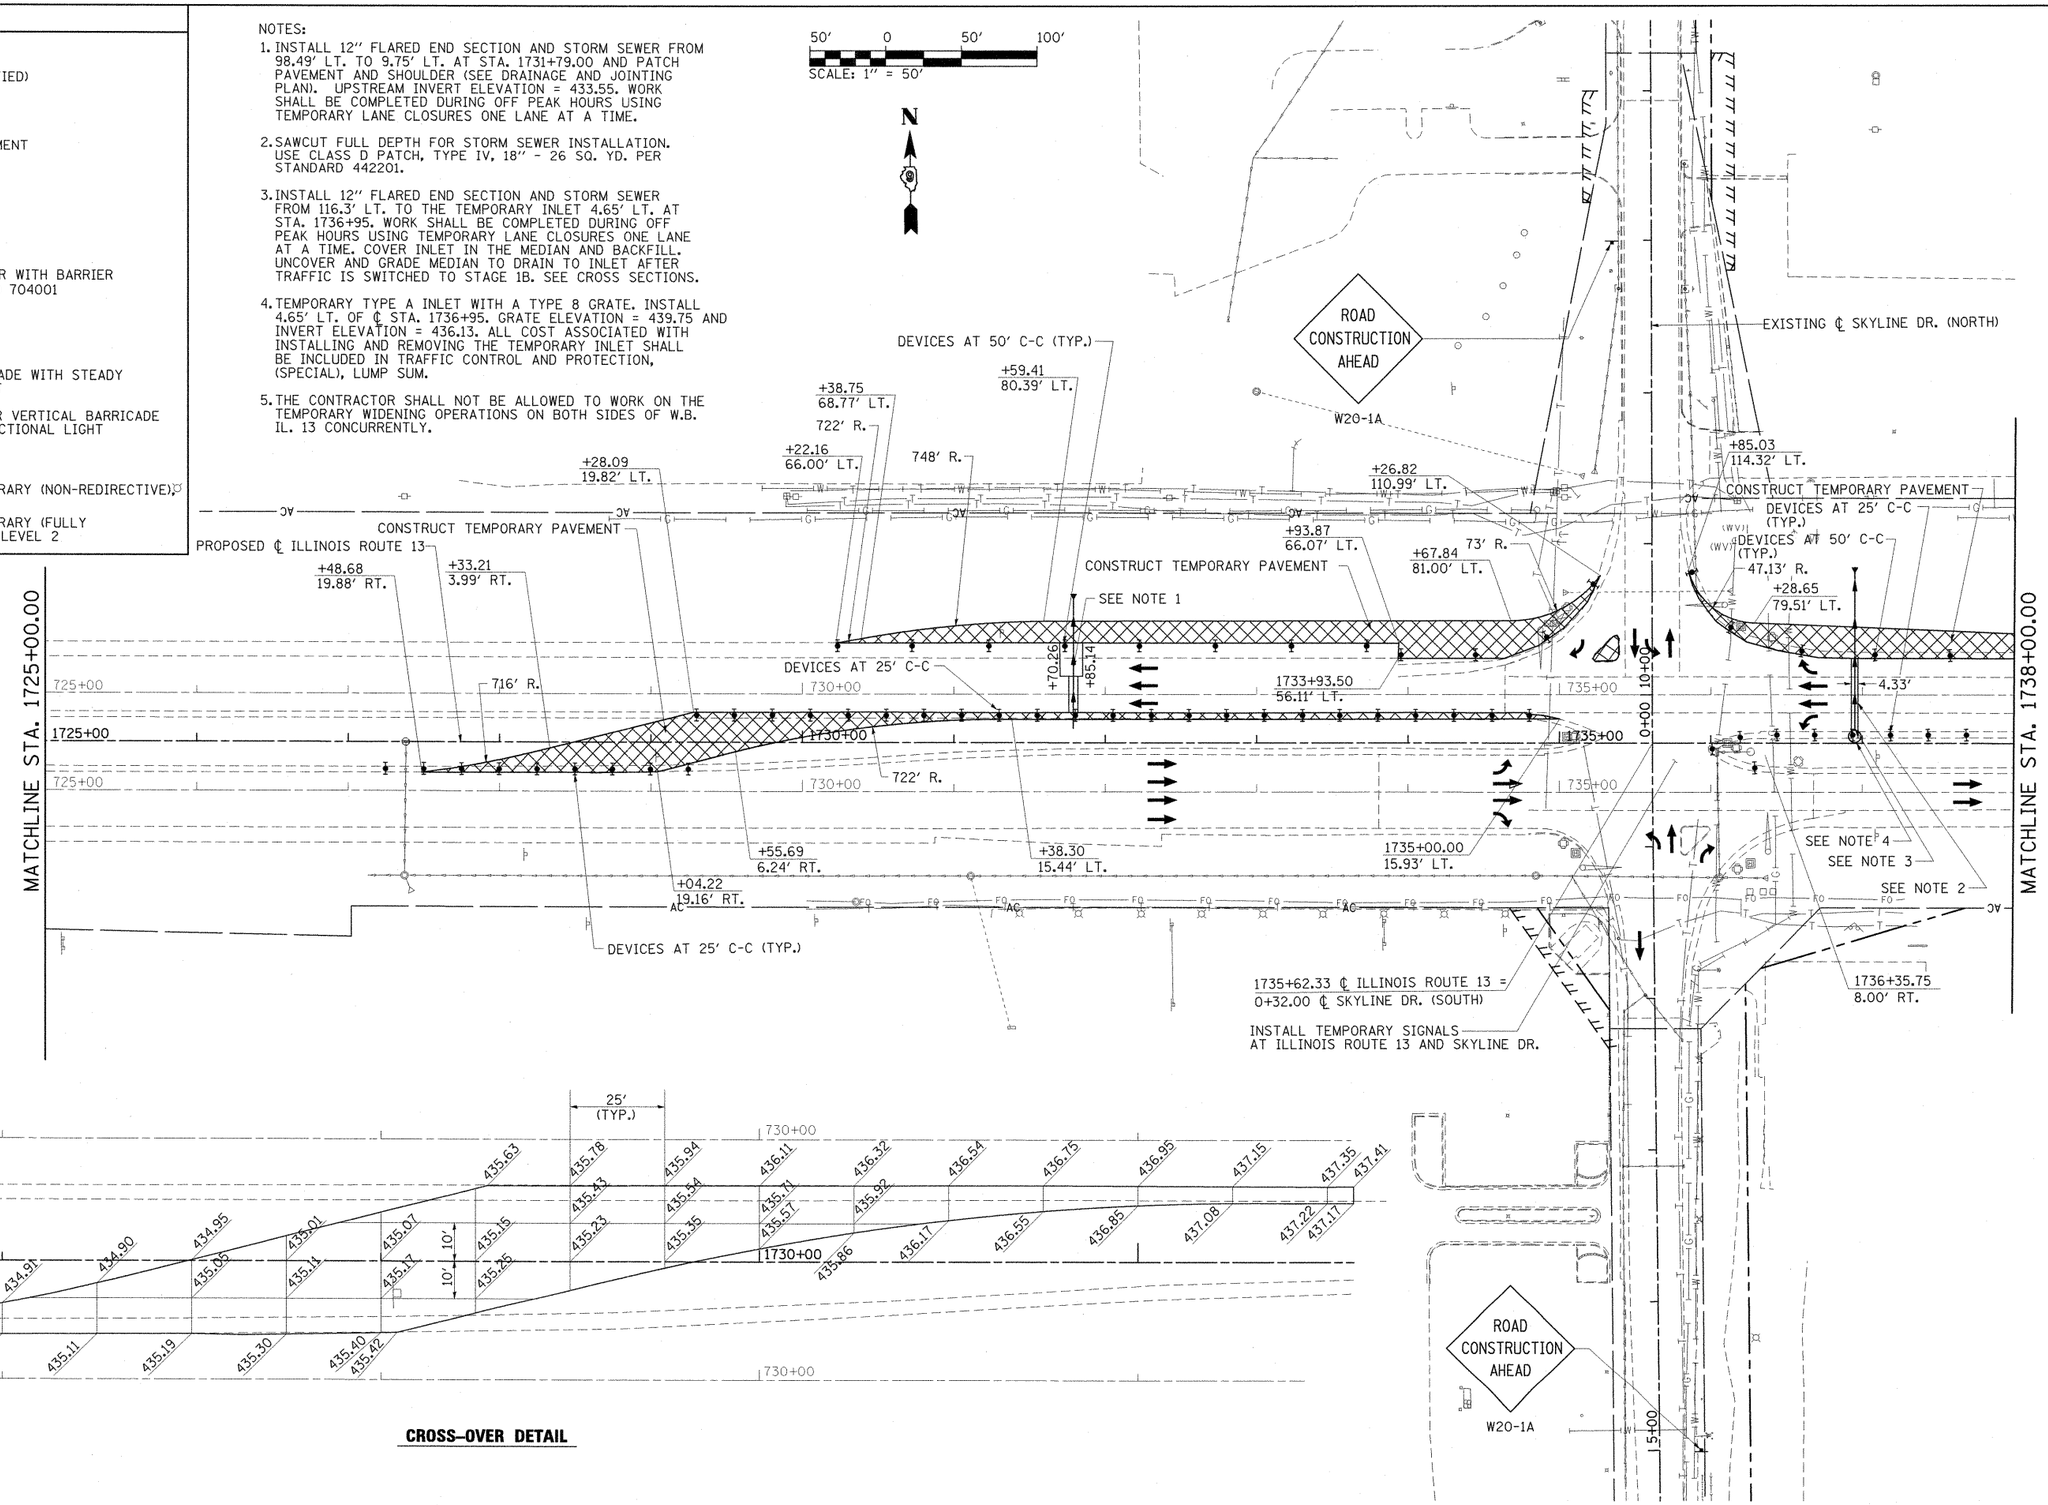

CROSS-OVER DETAIL

FILE NAME = I:\idot\0906603\draw\CADD_Sheets\D998859-sht-mot-stagela-3.dgn	USER NAME = OpenH&B Springfield	DESIGNED - KPF	REVISED -
		DRAWN - TAP	REVISED -
	PLOT SCALE = 50.0000 ' / IN.	CHECKED - SPH	REVISED -
	PLOT DATE = 12/14/2011	DATE - 12/9/11	REVISED -

STATE OF ILLINOIS
DEPARTMENT OF TRANSPORTATION

MAINTENANCE OF TRAFFIC PLAN
STAGE 1A

SCALE: 1"=50' | SHEET NO. OF SHEETS | STA. 1725+00.00 TO STA. 1738+00.00

F.A. RTE.	SECTION	COUNTY	TOTAL SHEETS	SHEET NO.
331	(IX-1) VB-1, B-1, N-4, R-3	WILLIAMSON	367	67

CONTRACT NO. 98859

ILLINOIS FED. AID PROJECT