PARCEL NO.	PROPERTY OWNER	ACREAGE	ROW/T.E./P.E.
281	ABSHER'S	0.110	ROW
401A	CERRADO LLC.	0.904	ROW
403A	CELESTE LINHA	2.177/0.591	ROW/P.E.

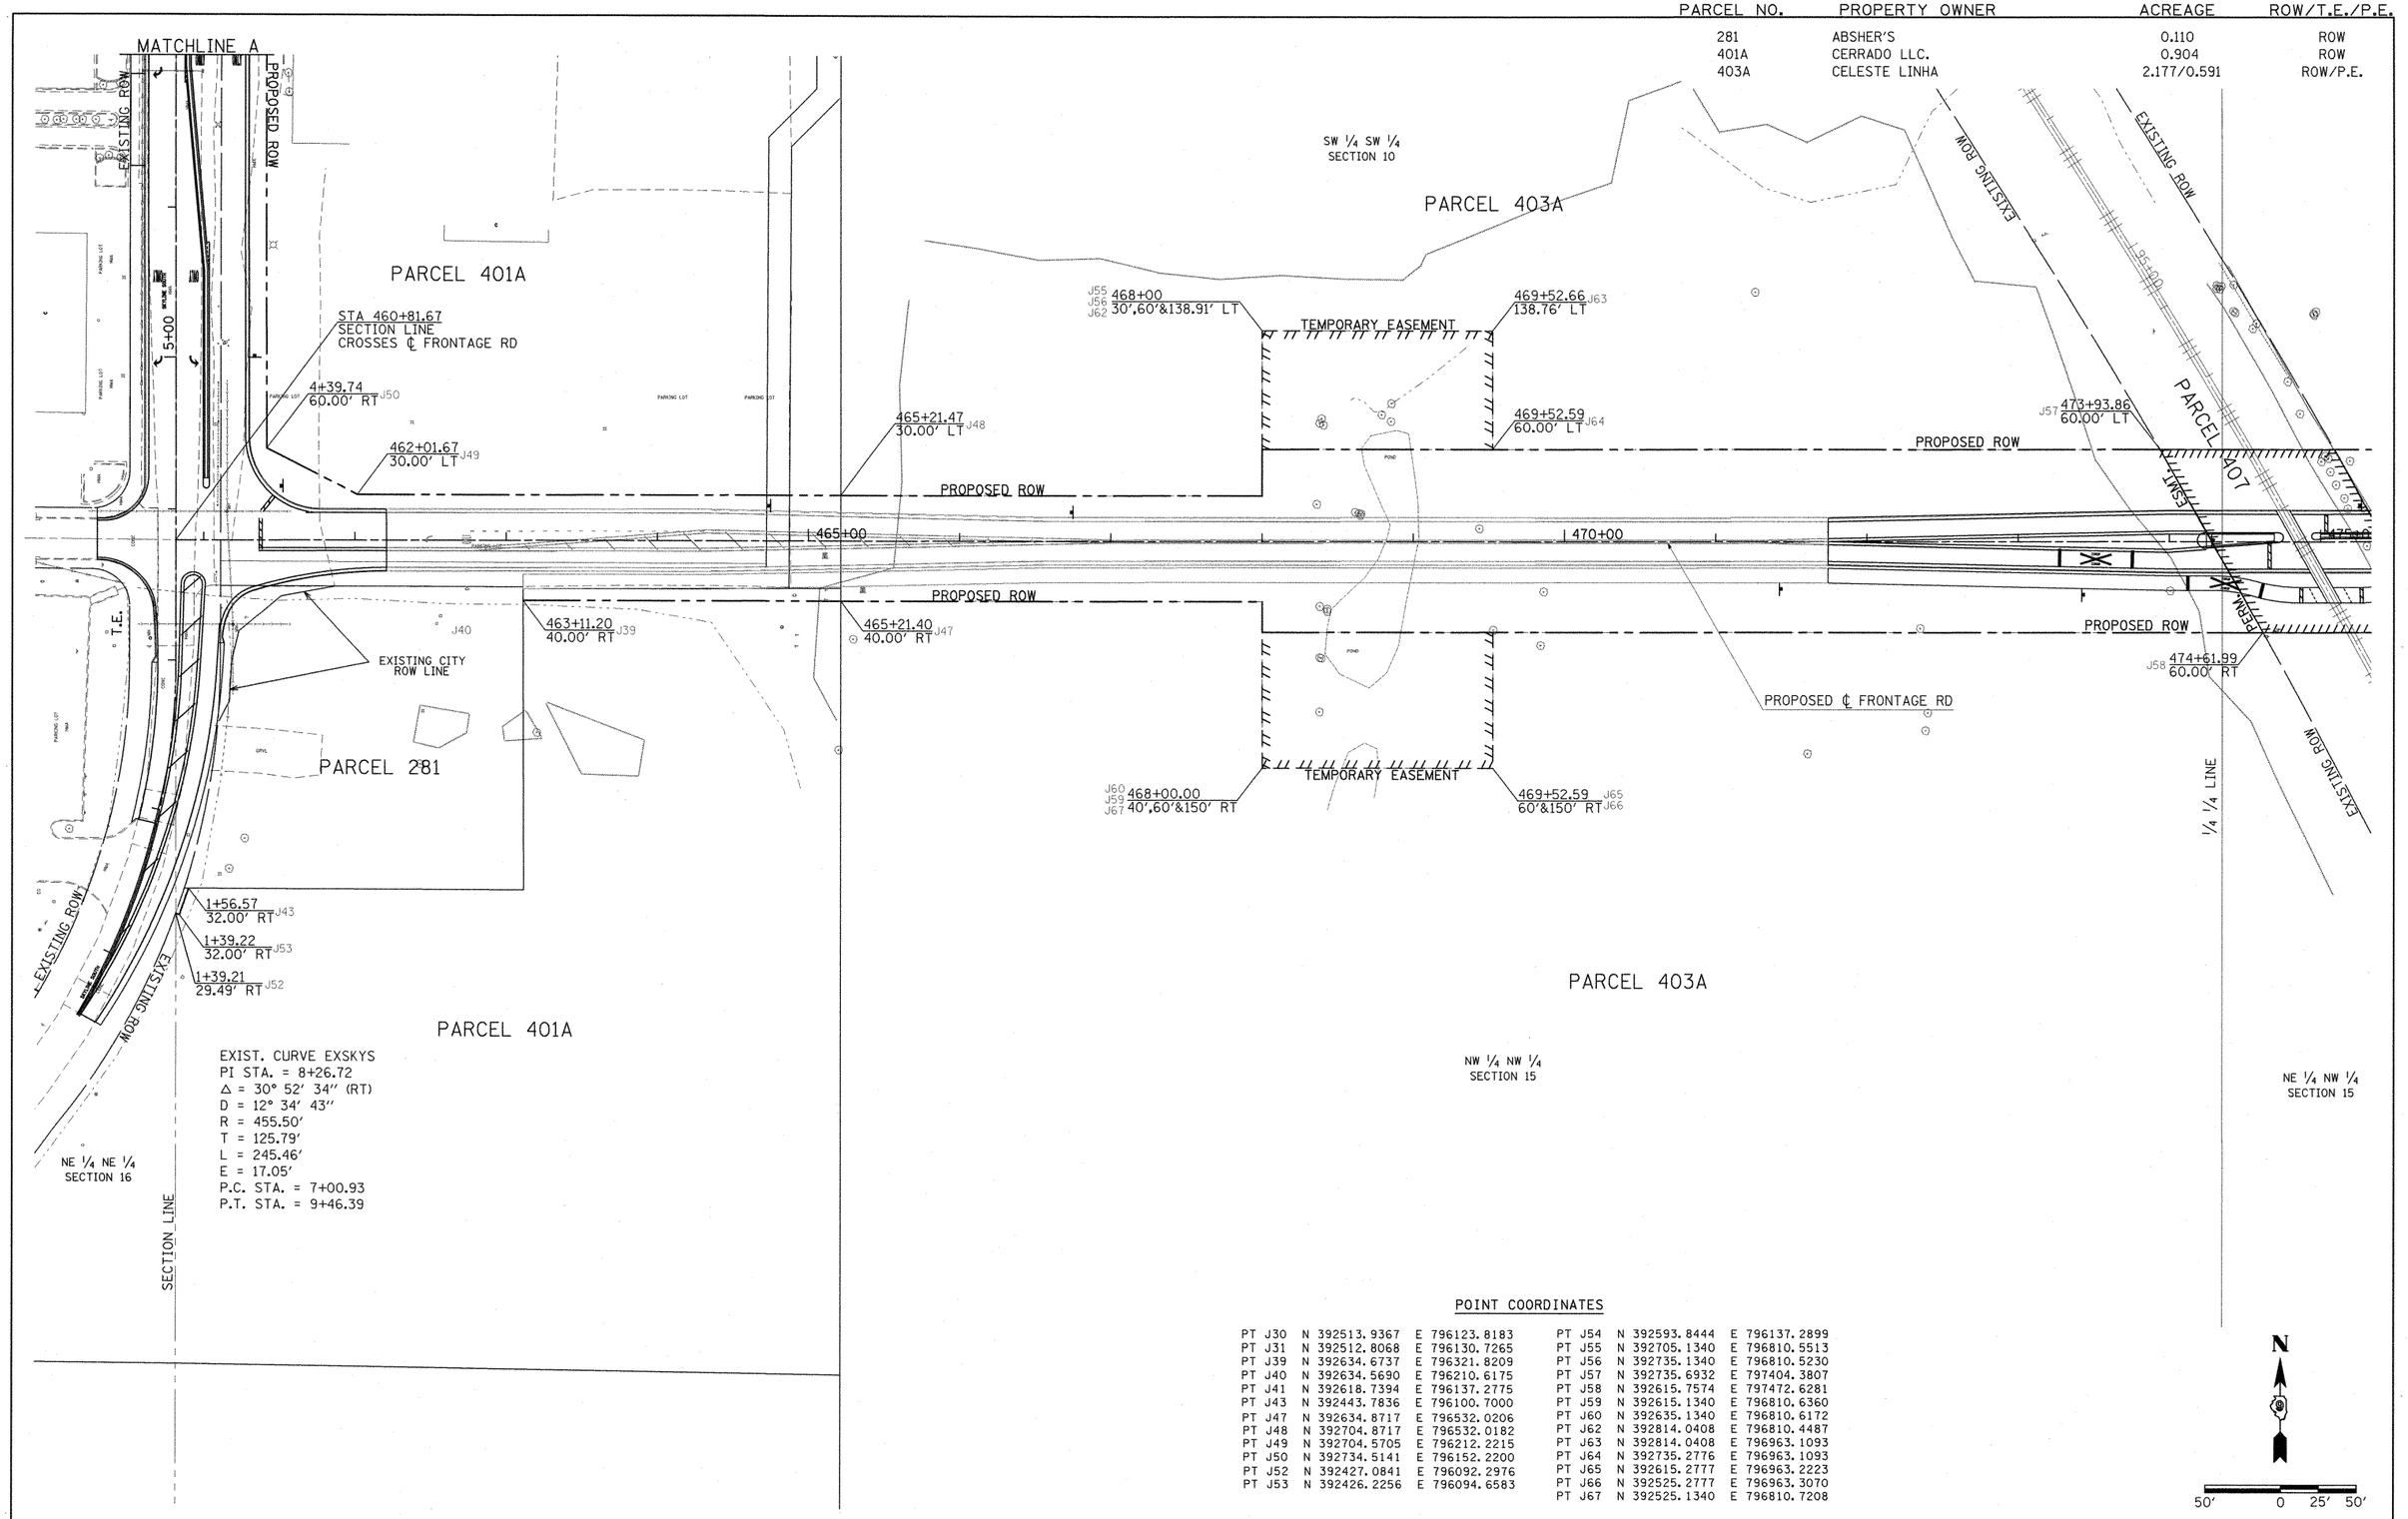

POINT COORDINATES

PT J30	N 392513.9367	E 796123.8183		PT J54	N 392593.8444	E 796137.2899
PT J31	N 392512.8068	E 796130.7265		PT J55	N 392705.1340	E 796810.5513
PT J39	N 392634.6737	E 796321.8209		PT J56	N 392735.1340	E 796810.5230
PT J40	N 392634.5690	E 796210.6175		PT J57	N 392735.6932	E 797404.3807
PT J41	N 392618.7394	E 796137.2775		PT J58	N 392615.7574	E 797472.6281
PT J43	N 392443.7836	E 796100.7000		PT J59	N 392615.1340	E 796810.6360
PT J47	N 392634.8717	E 796532.0206		PT J60	N 392635.1340	E 796810.6172
PT J48	N 392704.8717	E 796532.0182		PT J62	N 392814.0408	E 796810.4487
PT J49	N 392704.5705	E 796212.2215		PT J63	N 392814.0408	E 796963.1093
PT J50	N 392734.5141	E 796152.2200		PT J64	N 392735.2776	E 796963.1093
PT J52	N 392427.0841	E 796092.2976		PT J65	N 392615.2777	E 796963.2223
PT J53	N 392426.2256	E 796094.6583		PT J66	N 392525.2777	E 796963.3070
				PT J67	N 392525.1340	E 796810.7208

FILE NAME	USER NAME = Gary Davis	DESIGNED -	REVISED -
I:\idot\0906603\draw\cadd.sheets\D99885t-sht-rowplan.dgn		DRAWN -	REVISED -
	PLOT SCALE = 50.0000 ' / IN.	CHECKED -	REVISED -
	PLOT DATE = 12/7/2011	DATE - 12/9/11	REVISED -

STATE OF ILLINOIS
DEPARTMENT OF TRANSPORTATION

RIGHT OF WAY PLANS

PROJECT NON-FA | JOB NO. R99-004-03
SCALE: 1"=50' | SHEET NO. OF SHEETS | STA. TO STA.

F.A. RTE.	SECTION	COUNTY	TOTAL SHEETS	SHEET NO.
331	(1X-1) VB-1, B-1, N-4, R-3	WILLIAMSON	367	119
		CONTRACT NO. 98859		
FED. ROAD DIST. NO.	ILLINOIS	FED. AID PROJECT		