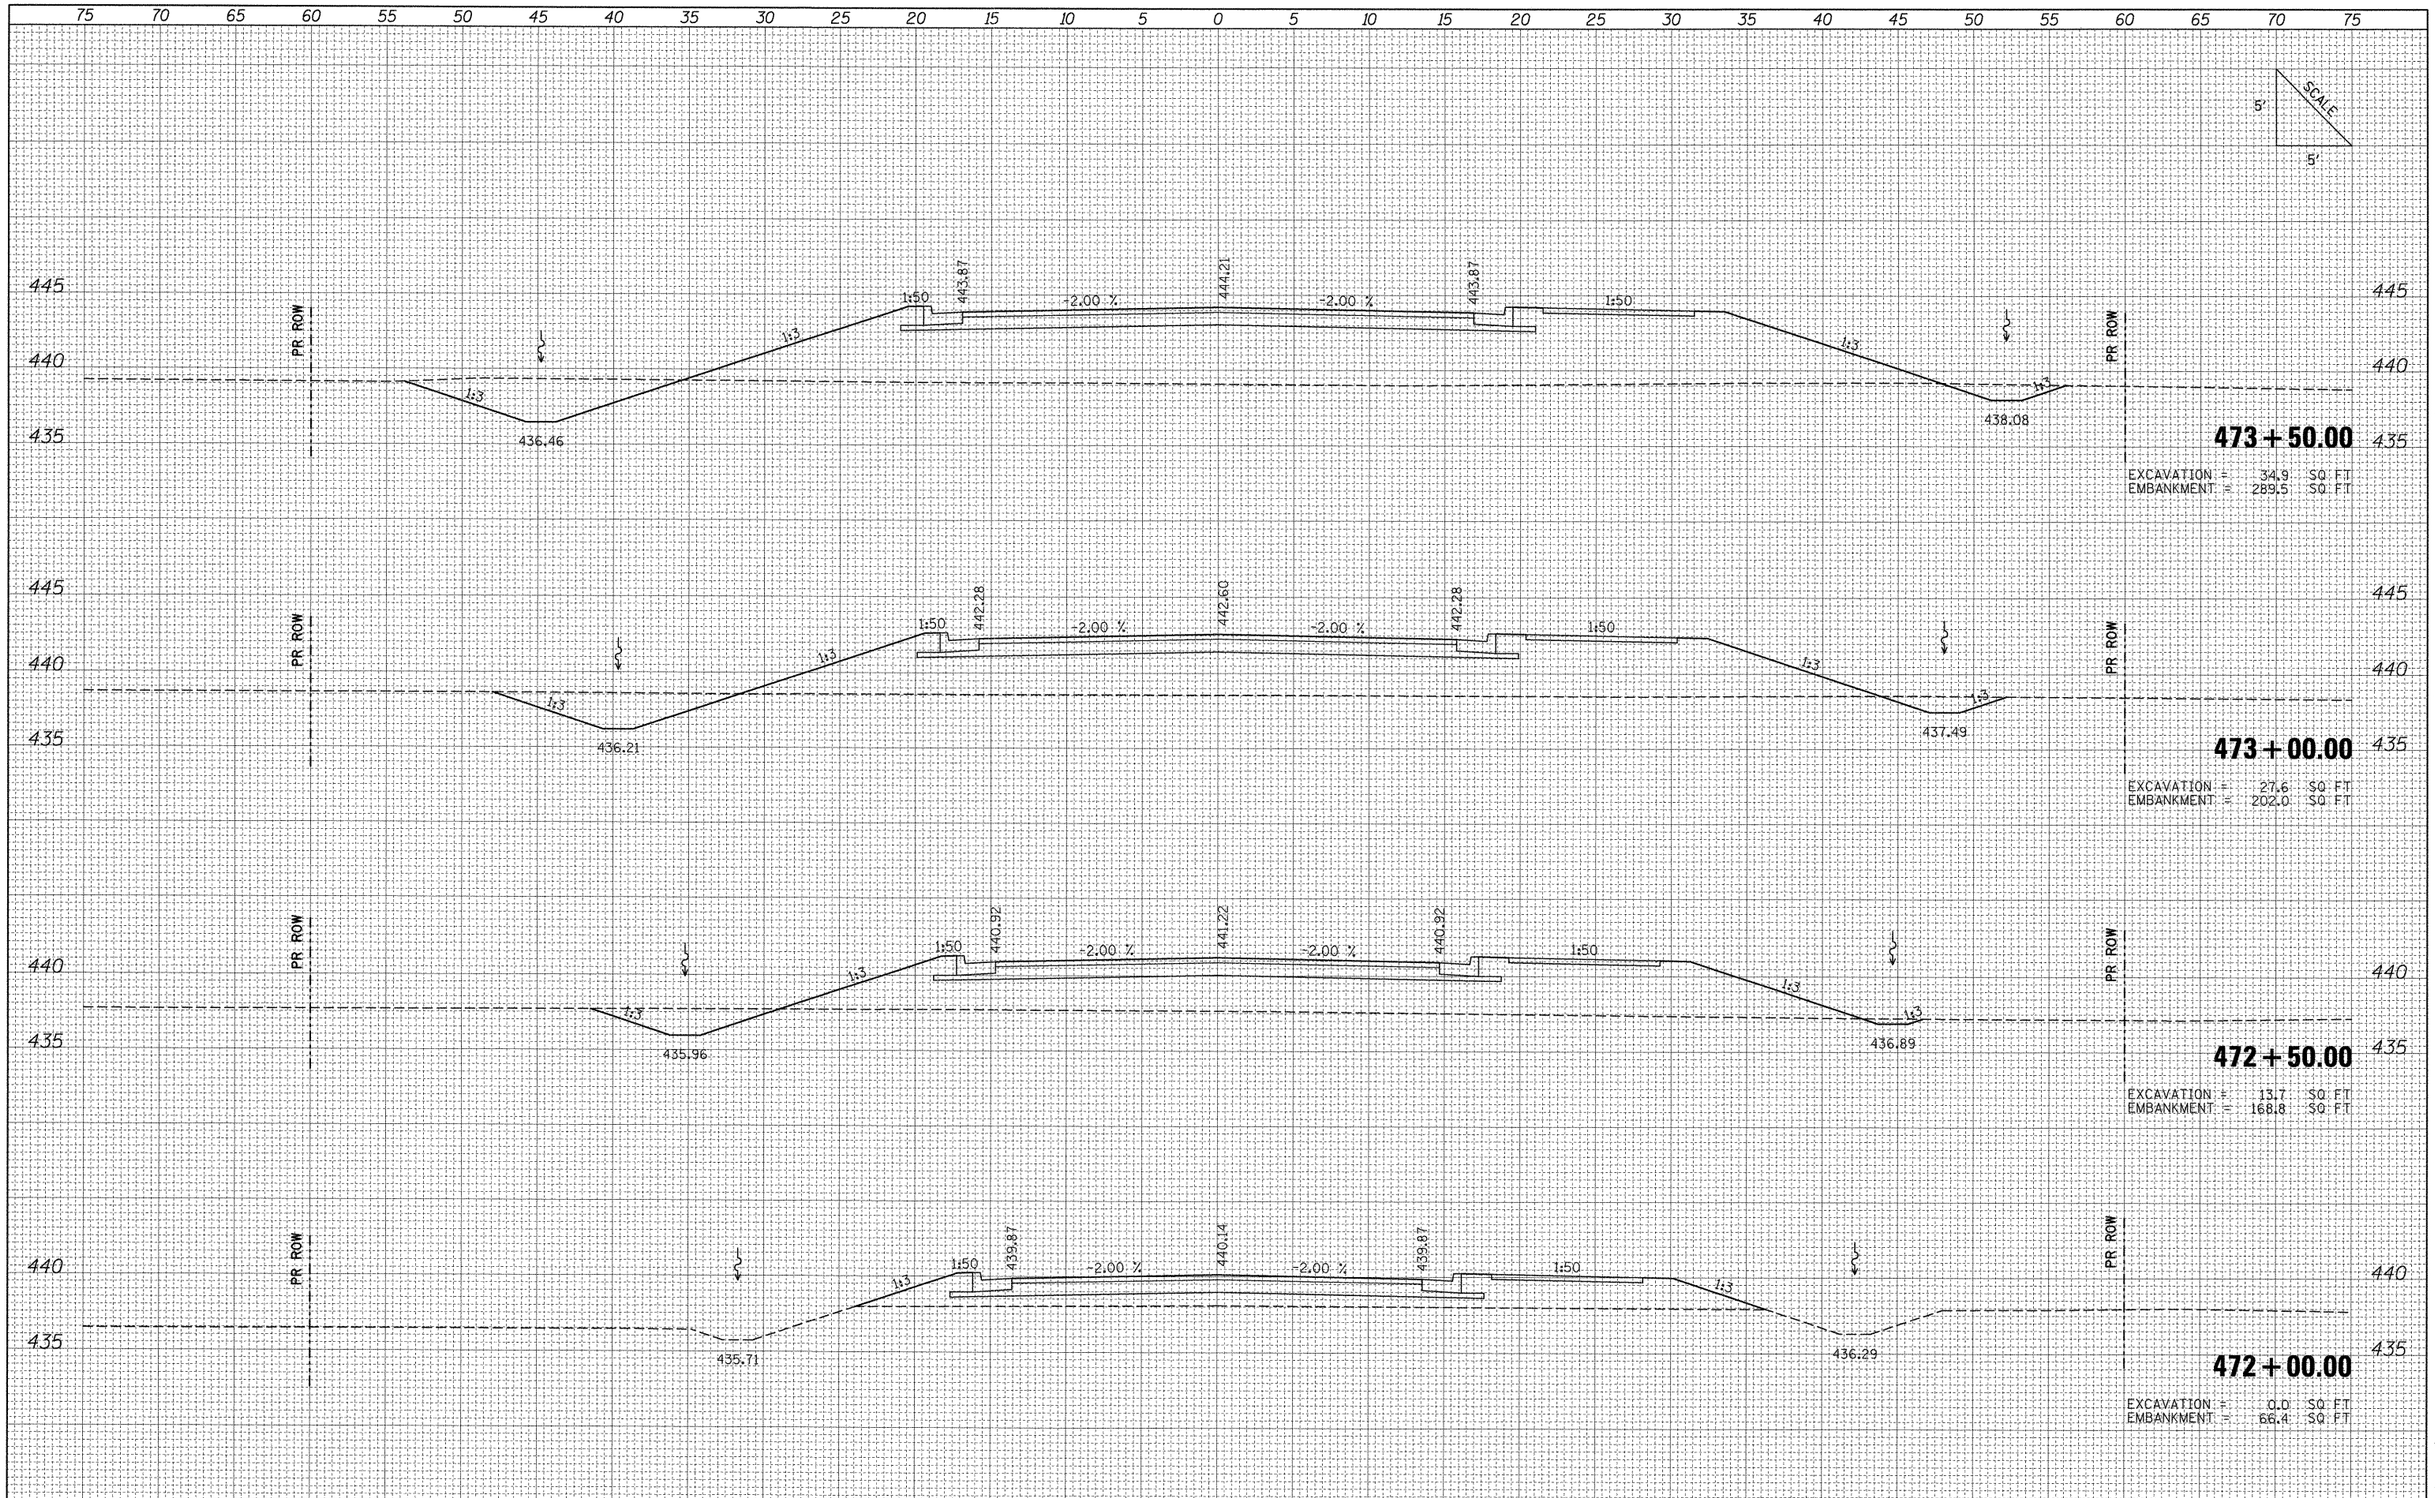

FINAL SURVEY	BY	DATE
SURVEYED		
PLOTTED		
TEMPLATE		
AREAS		
AREAS CHECKED		
NOTE BOOK NO.		

ORIGINAL SURVEY	BY	DATE
SURVEYED		
PLOTTED		
TEMPLATE		
AREAS		
AREAS CHECKED		
NOTE BOOK NO.		

FILE NAME =	USER NAME = Matt Overbey	DESIGNED - BMB	REVISED -
I:\idot\0906603\draw\cadd_sheets\D998859-sht-xs	Frontage.dgn	DRAWN - RAH	REVISED -
	PLOT SCALE = 5.0000 ' / IN.	CHECKED - SPH	REVISED -
	PLOT DATE = 12/13/2011	DATE - 12/9/11	REVISED -

STATE OF ILLINOIS
DEPARTMENT OF TRANSPORTATION

PROPOSED CROSS SECTIONS
FRONTAGE ROAD

SCALE: | SHEET NO. OF SHEETS | STA. 472+00.00 TO STA. 473+50.00

F.A. RTE.	SECTION	COUNTY	TOTAL SHEETS	SHEET NO.
331	(IX-1) VB-1, B-1, N-4, R-1	WILLIAMSON	367	335
		CONTRACT NO. 98859		
		ILLINOIS FED. AID PROJECT		