CONTRACT NO. 64945

F.A.I. RTE.	SECTION	COUNTY	TOTAL SHEETS	SHEET NO.
180	(06-3,7B-1)BM-1	**	15	6
STA.		TO STA.		
FED. ROAD DIST. NO.	ILLINOIS	FED. AID PROJECT		

** Putnam Counties

Traffic Control Plan

Stage II

Refer to Traffic Control & Protection Standard 701431-03 for additional details and signing requirements

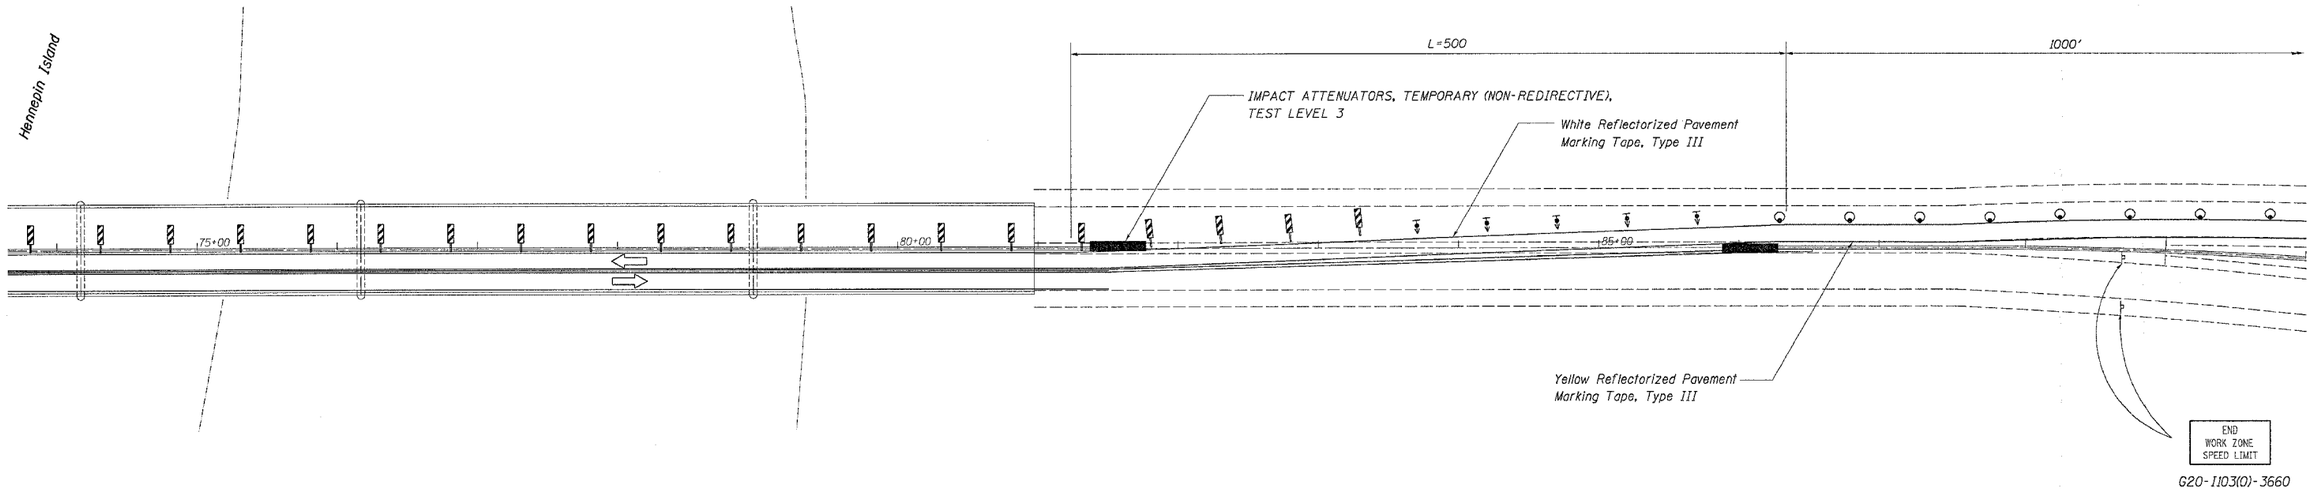

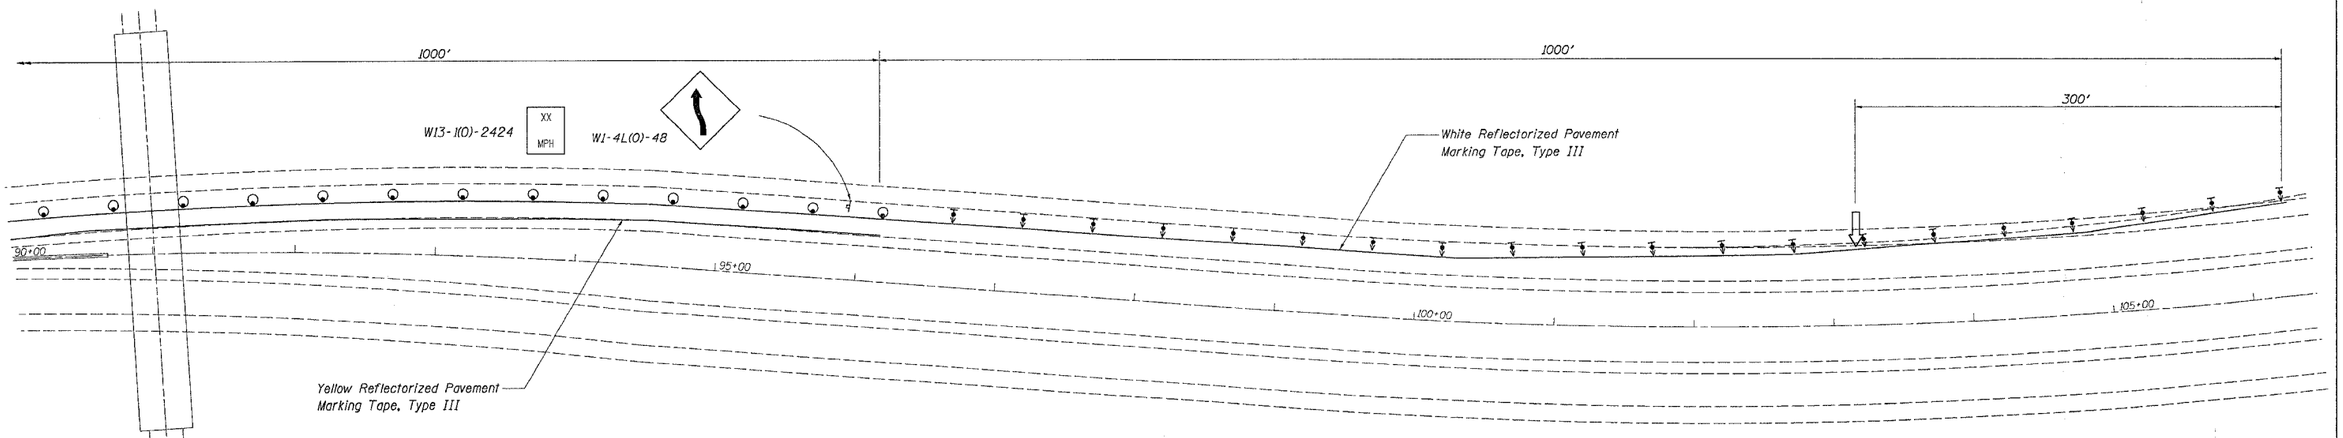

Pavement Marking Tape Type III

Stage II

White		Yellow	
West X-Over	365'	West Taper	1000'
Structure	6166'	West Tangent	1500'
East X-Over	510'	West X-Over	300'
East Tangent	1000'	Structure	6166'
East Taper	1000'	East X-Over	475'
	9041'	East Tangent	1000'
			10441'

REVISIONS NAME	DATE

ILLINOIS DEPARTMENT OF TRANSPORTATION

SCALE: VERT. HORIZ.

DATE

DRAWN BY

CHECKED BY

PLOT DATE = Mon Dec 19 13:13:09 2005
FILE NAME = D:\BR\plots\07580801\07580801.dgn
PLOT SCALE = 50.0000 '/ IN.
USER NAME = irwidj