CONTRACT NO. 64969

F.A.P RTE.	SECTION	COUNTY	TOTAL SHEETS	SHEET NO.
309	16S-2	WHITESIDE	547	48
STA. 5+00		TO STA. 6+00		
FED. ROAD DIST NO. 2	ILLINOIS	FED. AID PROJECT		

NOTE:
1. SEE US RTE 30 PLAN AND PROFILE SHEETS AND INTERSECTION LAYOUT AND GRADING PLANS FOR ADDITIONAL INFORMATION.

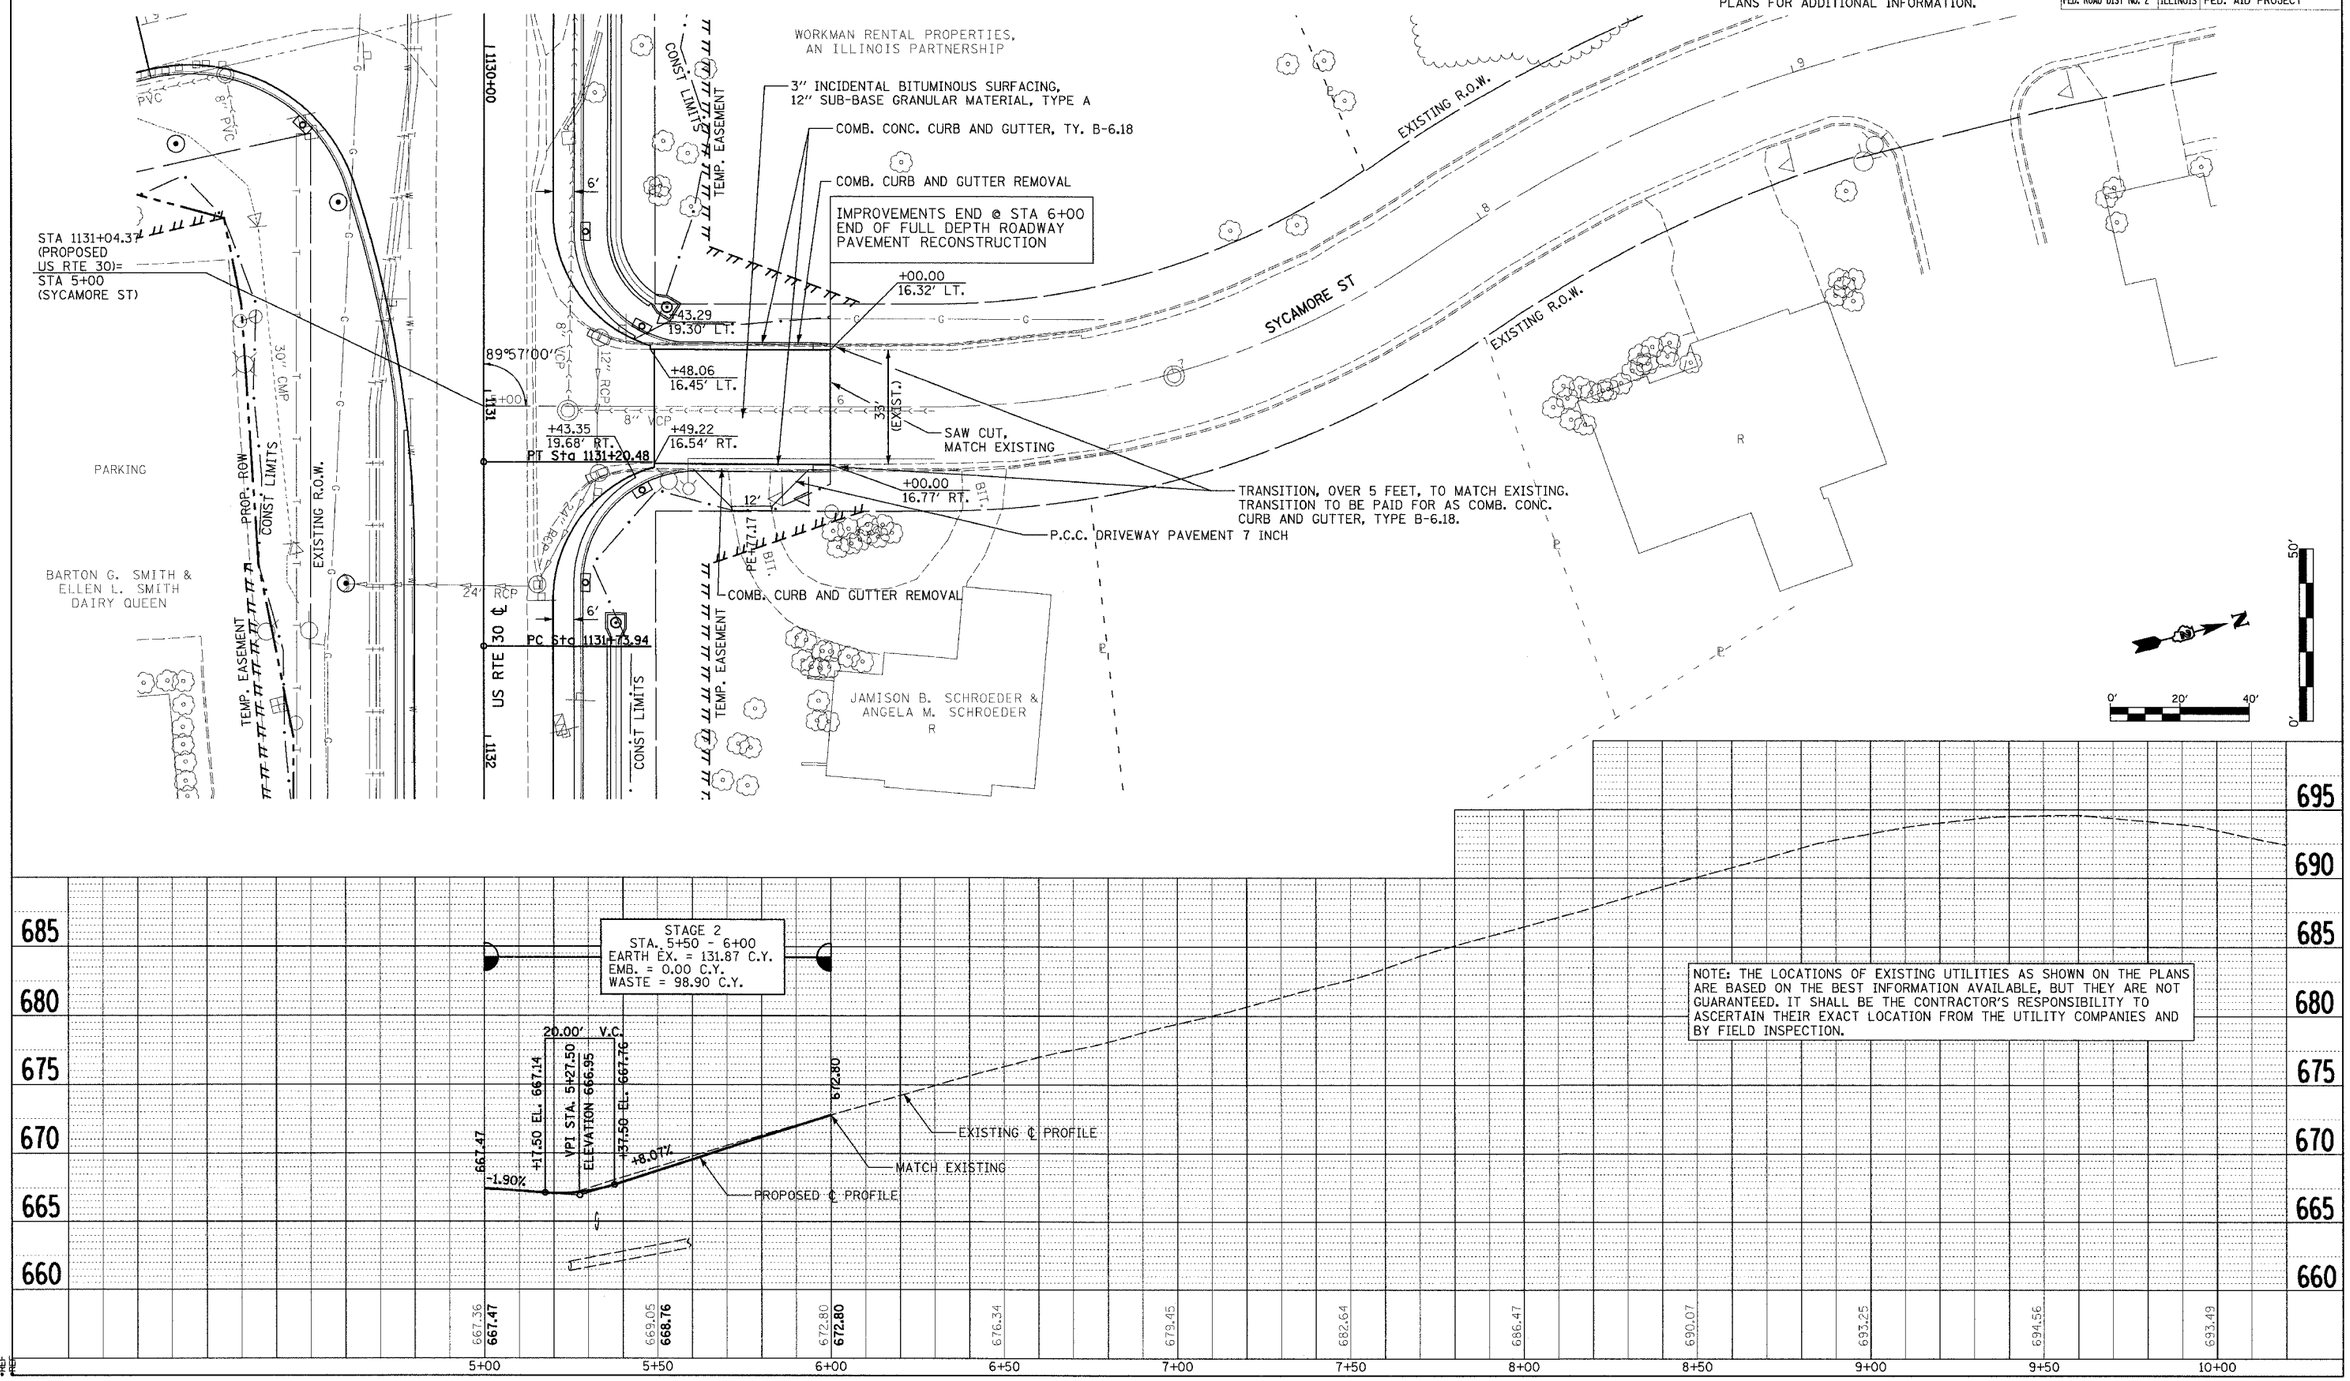

PLAN AND PROFILE (SYCAMORE ST)