CONTRACT NO. 64969

F.A.P RTE.	SECTION	COUNTY	TOTAL SHEETS	SHEET NO.
309	16R-2	WHITESIDE	547	404
STA. 1174+50.00		TO STA. 1175+00.00		
FED. ROAD DIST. NO. 2	ILLINOIS	FED. AID PROJECT		

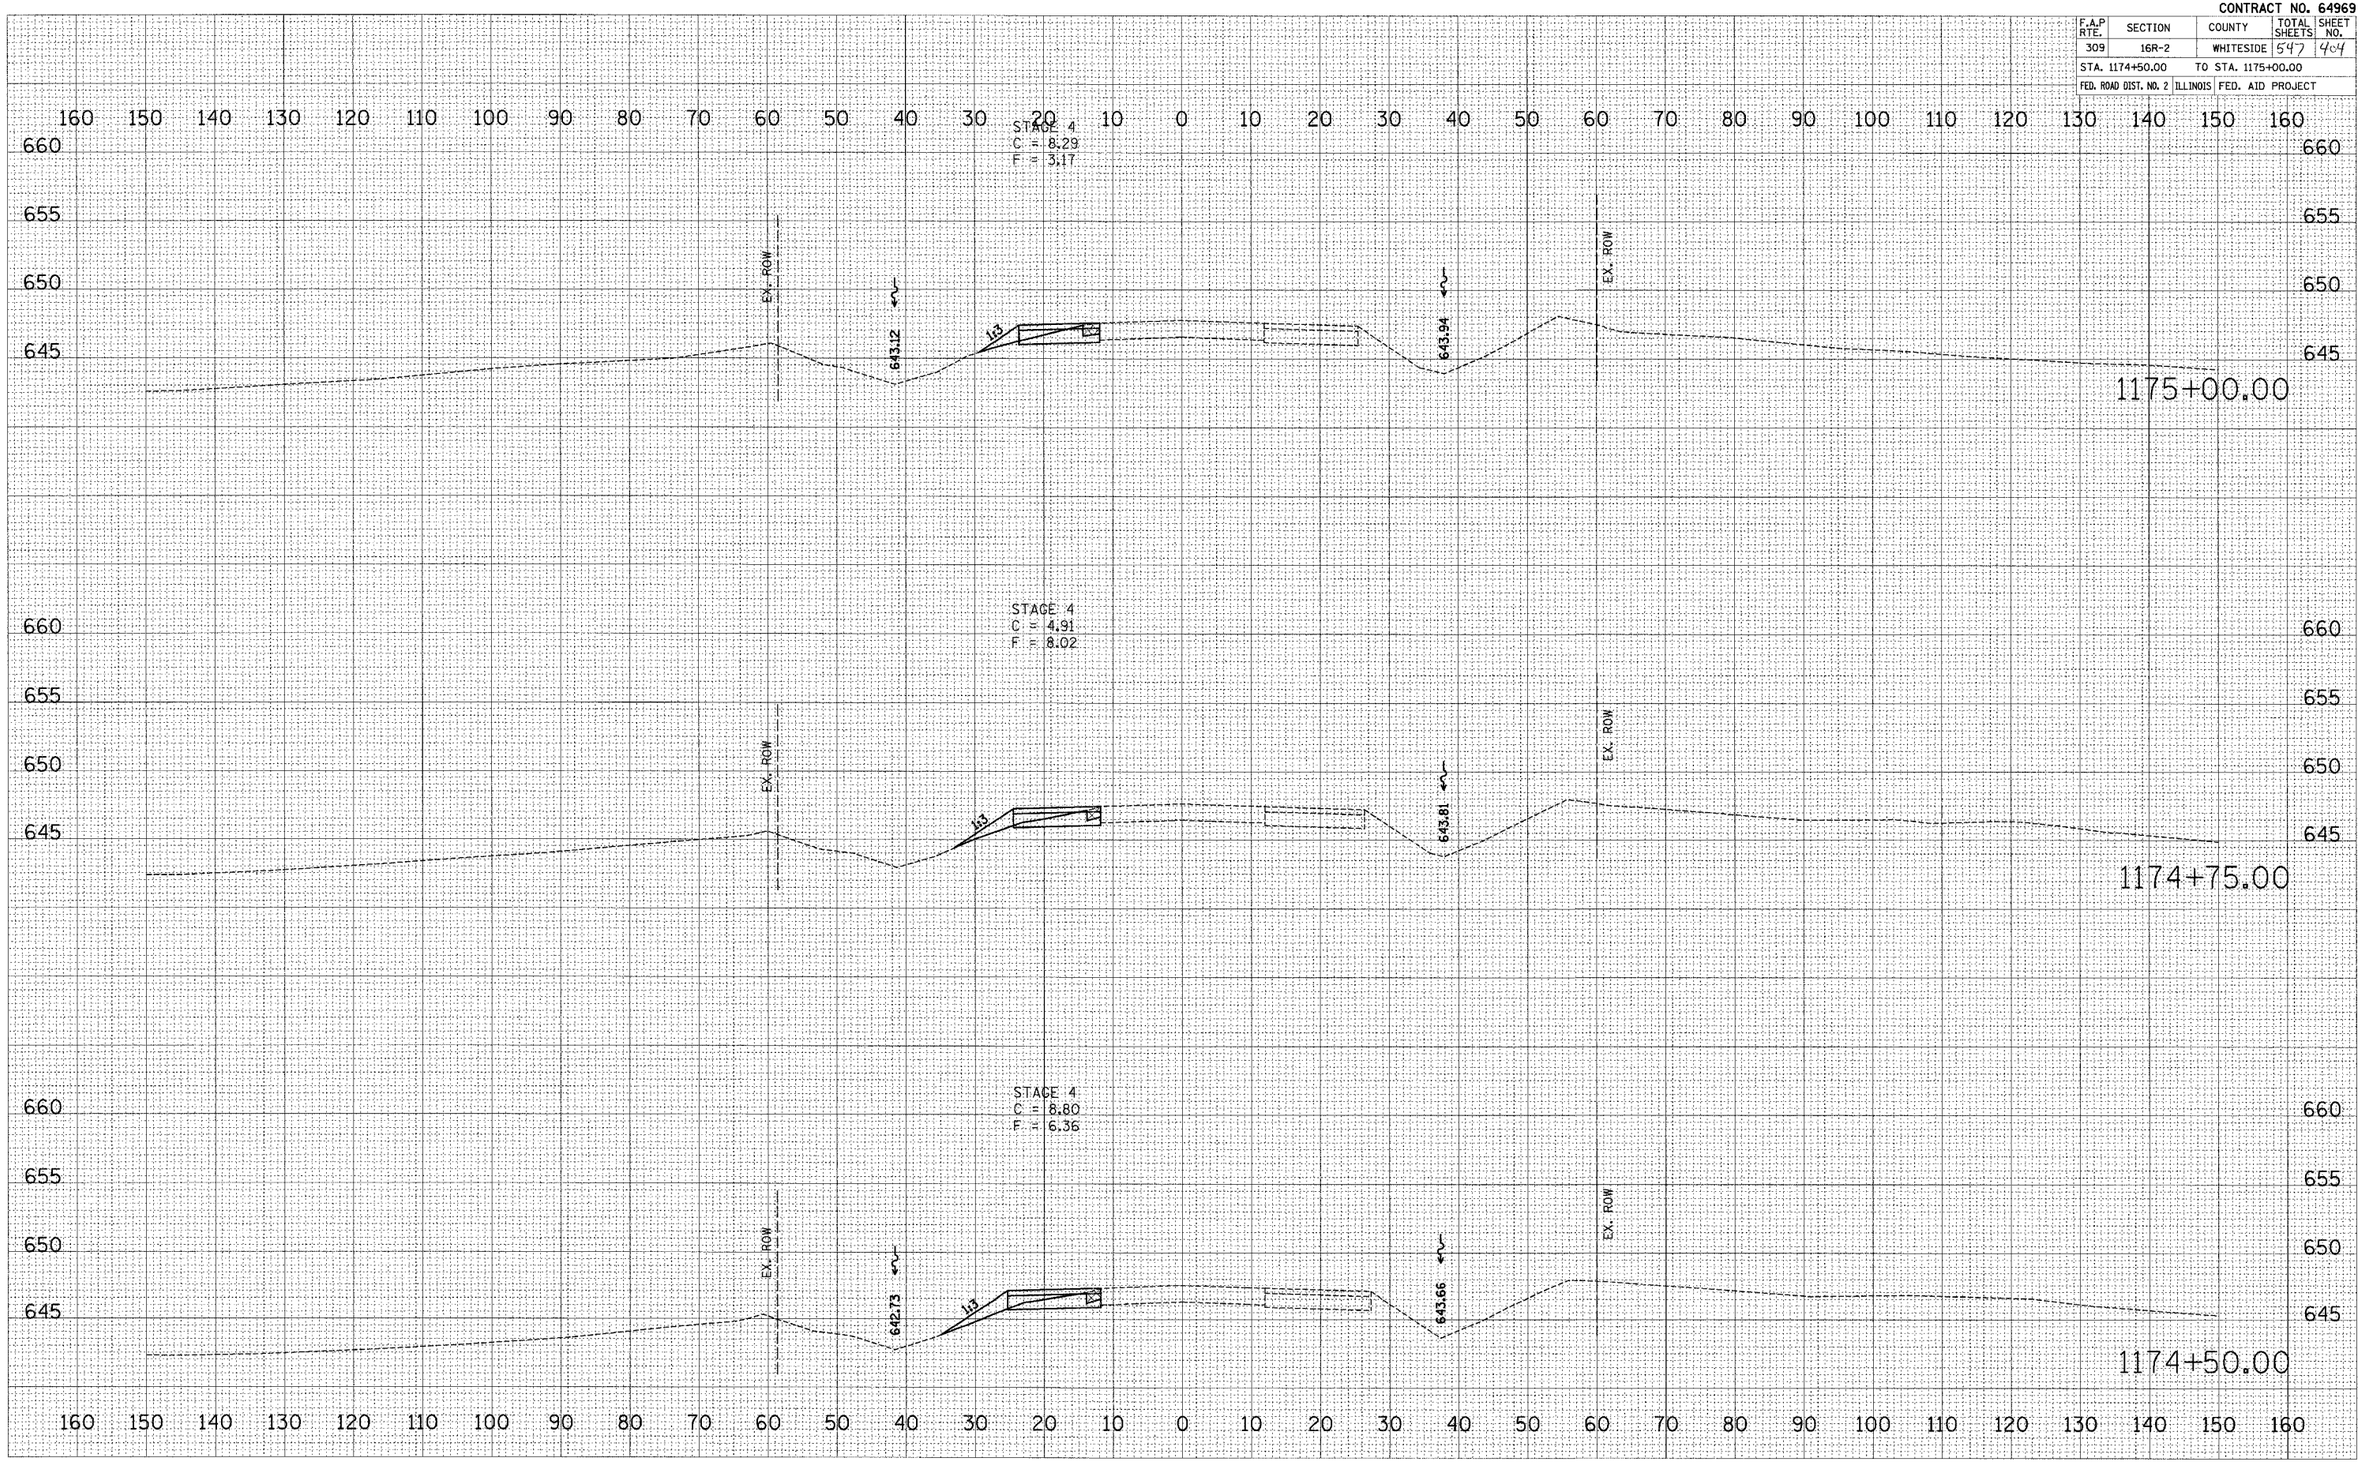

FINAL SURVEY — BY: — DATE
SURVEYED
PLOTTED
TYPED
AREAS
AREAS CHECKED
NOTE BOOK
NO.

ORIGINAL SURVEY — BY: — DATE
SURVEYED
PLOTTED
TYPED
AREAS
AREAS CHECKED
NOTE BOOK
NO.

PLOT DATE = #DATE#
FILE NAME = #FILE#
PLOT SCALE = #SCALE#
USER NAME = #USER#

Xsheet.dgn 12/8/2005 9:14:56 AM

US ROUTE 30 – MAINTENANCE OF TRAFFIC – STAGE 4