CONTRACT NO. 64969

F.A.P RTE.	SECTION	COUNTY	TOTAL SHEETS	SHEET NO.
309	16R-2	WHITESIDE	547	439
STA. 1127+75.00		TO STA. 1128+00.00		
FED. ROAD DIST. NO. 2	ILLINOIS	FED. AID PROJECT		

IT SHALL BE THE CONTRACTOR'S RESPONSIBILITY TO ASCERTAIN THE LOCATIONS OF EXISTING WATER MAINS, GAS MAINS, SEWERS, ELECTRIC POWER LINES, TELEPHONE LINES AND OTHER UTILITIES FROM THE UTILITY COMPANIES AND BY FIELD INSPECTION.

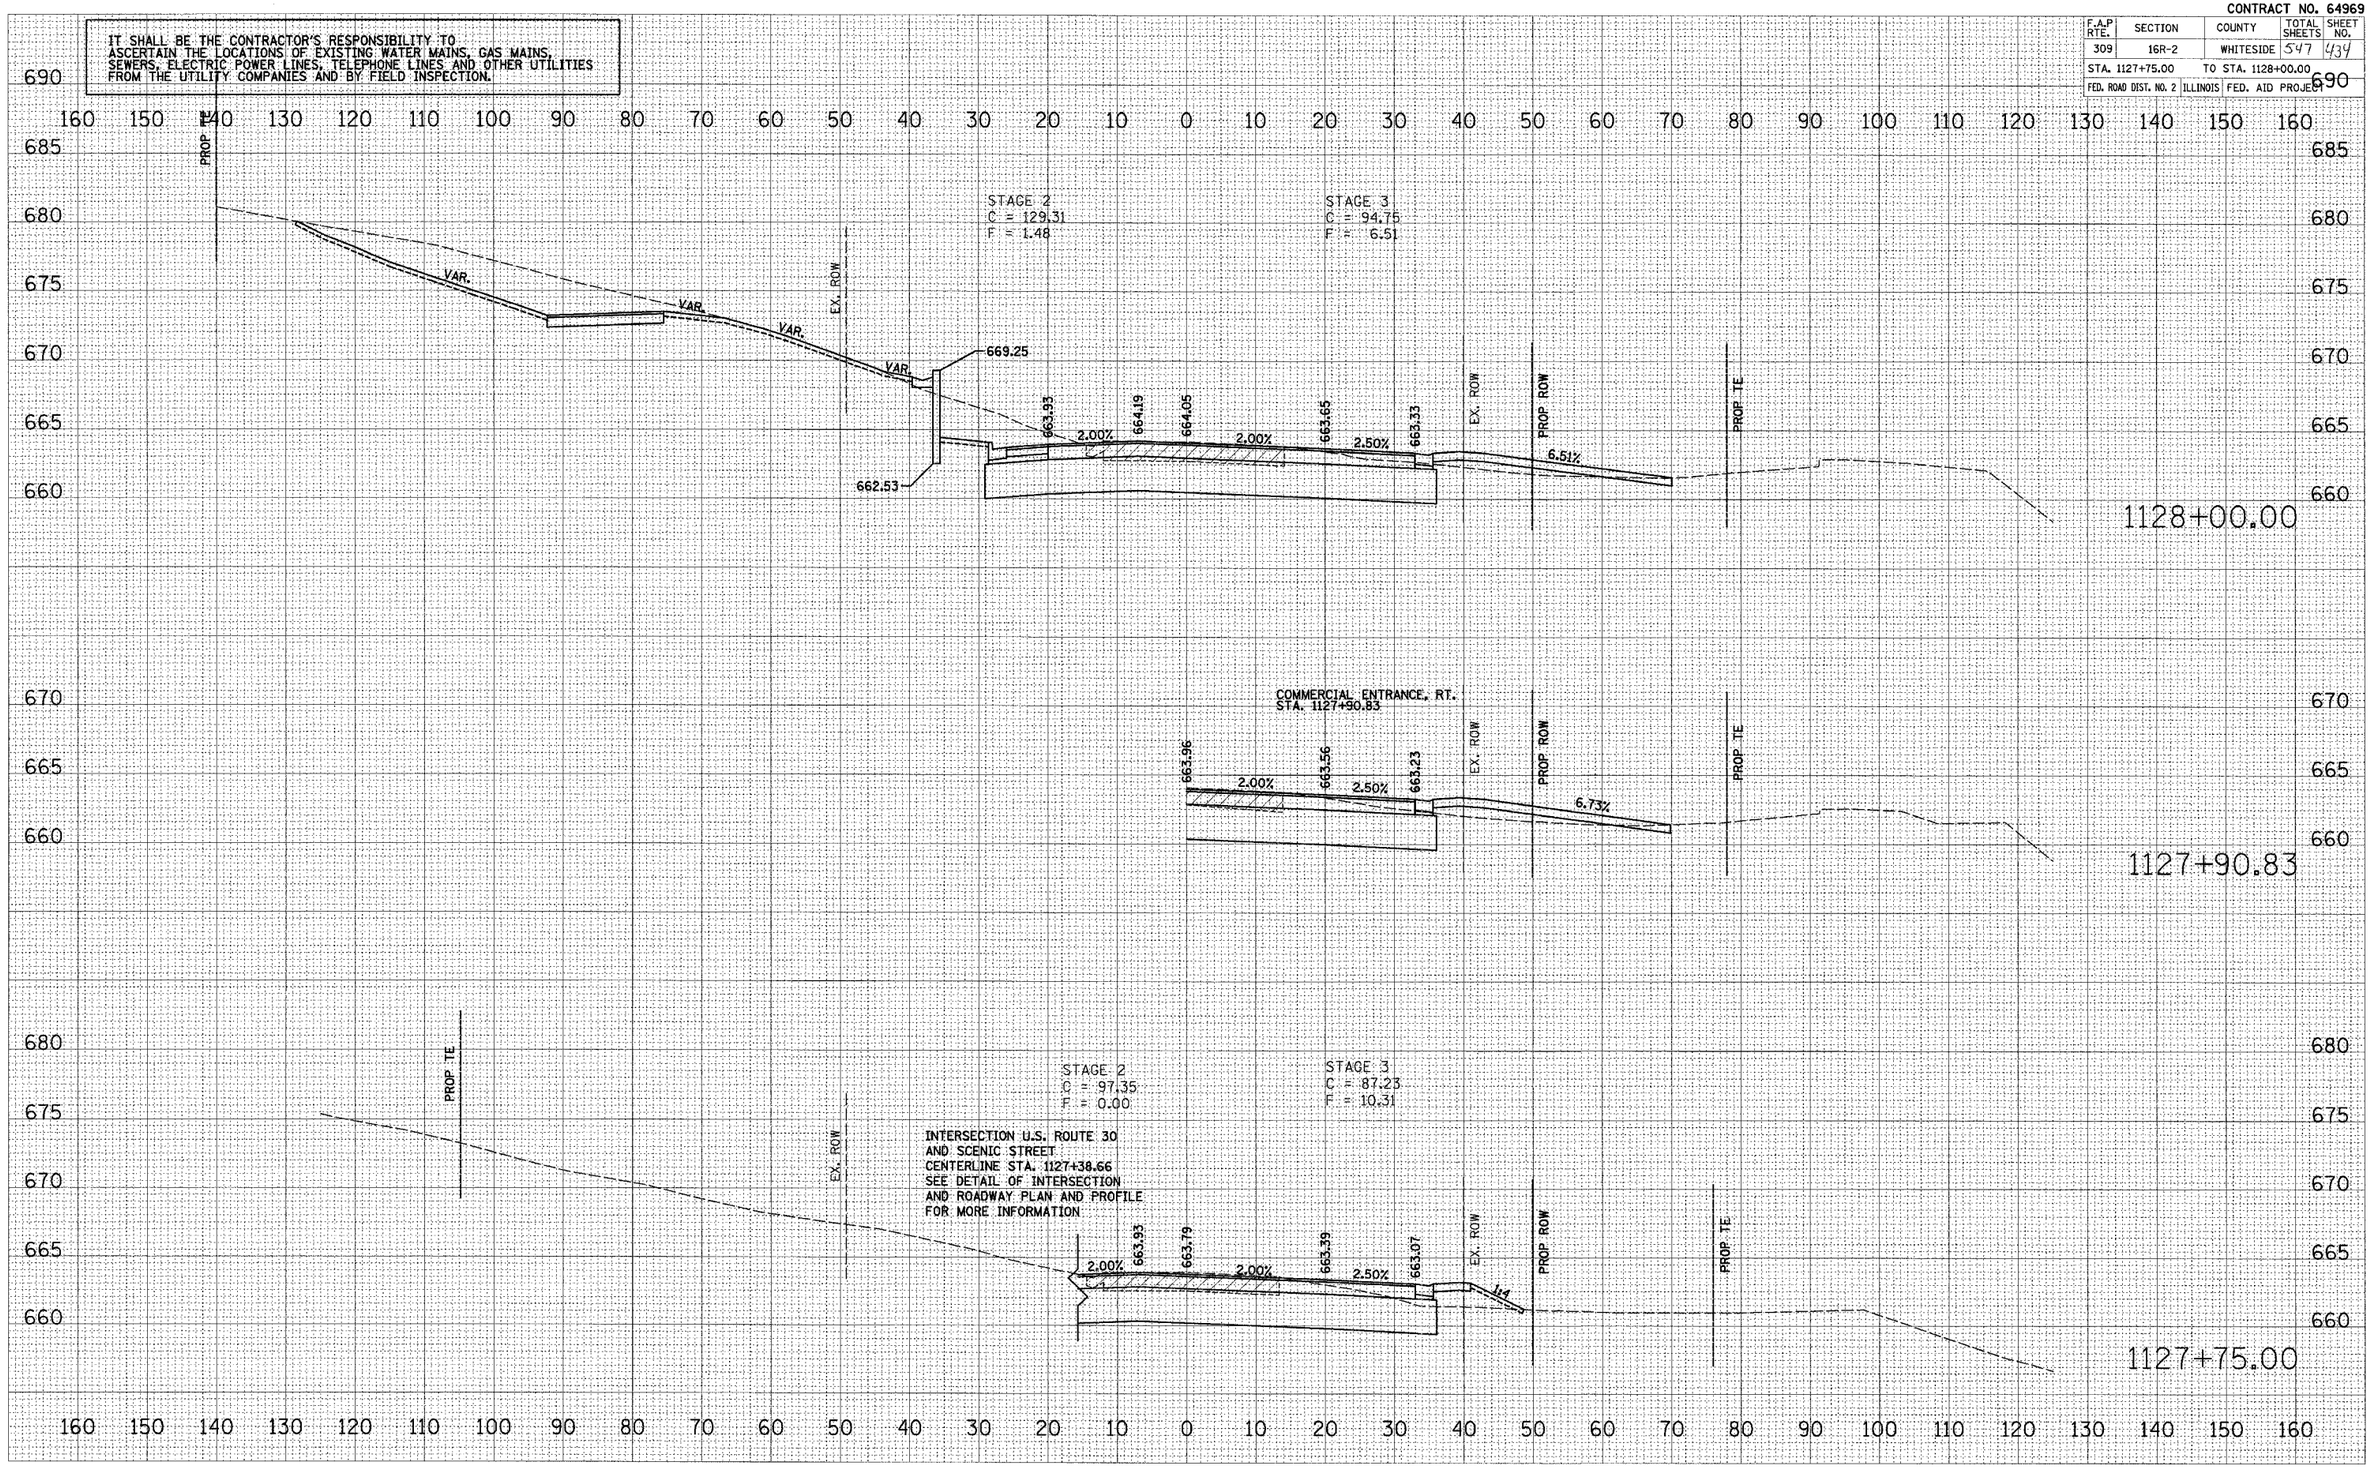

FINAL SURVEY — SURVEYED — BY — DATE
NOTE BOOK — PLOTTED
NO. — TEMPLATE
AREAS CHECKED

ORIGINAL SURVEY — SURVEYED — BY — DATE
NOTE BOOK — PLOTTED
NO. — TEMPLATE
AREAS CHECKED

PLOT DATE = $DATE$
FILE NAME = $FILEL$
PLOT SCALE = $SCALE$
USER NAME = $USER$

US ROUTE 30

Kickapline.dgn 12/6/2006 6:38:51 AM