CONTRACT NO. 64969

IT SHALL BE THE CONTRACTOR'S RESPONSIBILITY TO ASCERTAIN THE LOCATIONS OF EXISTING WATER MAINS, GAS MAINS, SEWERS, ELECTRIC POWER LINES, TELEPHONE LINES AND OTHER UTILITIES FROM THE UTILITY COMPANIES AND BY FIELD INSPECTION.

F.A.P RTE.	SECTION	COUNTY	TOTAL SHEETS	SHEET NO.
309	16R-2	WHITESIDE	547	494
STA. 1155+50.00		TO STA. 1155+75.00		
FED. ROAD DIST. NO. 2	ILLINOIS	FED. AID PROJECT		

FINAL SURVEY — SURVEYED / PLOTTED / NOTE BOOK / NO. — BY / DATE — TEMPLATE / AREAS / AREAS CHECKED

ORIGINAL SURVEY — SURVEYED / PLOTTED / NOTE BOOK / NO. — BY / DATE — TEMPLATE / AREAS / AREAS CHECKED

PLOT DATE = $DATE$
FILE NAME = $FILEL$
PLOT SCALE = $SCALE$
USER NAME = $USER$

160 150 140 130 120 110 100 90 80 70 60 50 40 30 20 10 0 10 20 30 40 50 60 70 80 90 100 110 120 130 140 150 160

660 655 650 645 640 635

STAGE 6
C = 7.19
F = 0.00

STAGE 5
C = 4.51
F = 51.11

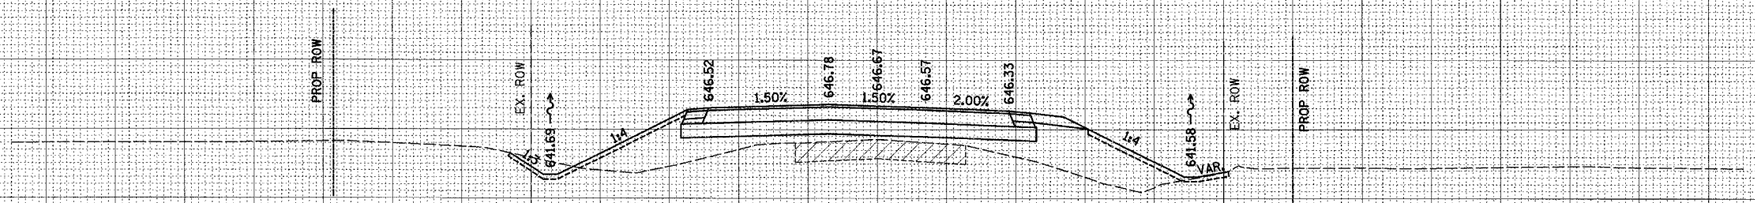

1155+75.00

665 660 655 650 645 640 635

STAGE 6
C = 6.06
F = 0.00

STAGE 5
C = 8.20
F = 38.29

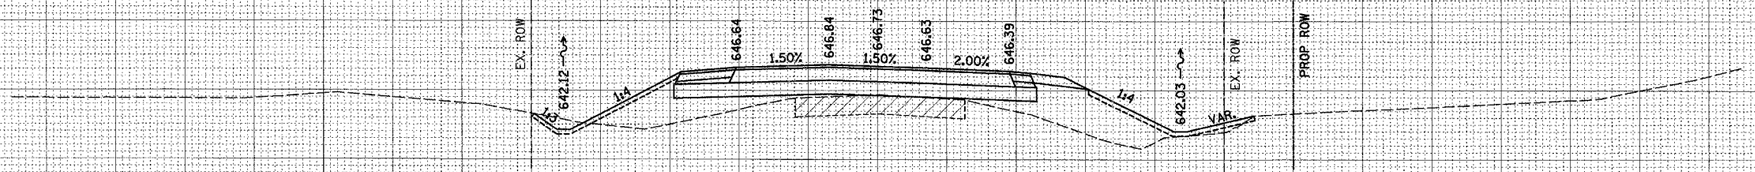

1155+50.00

160 150 140 130 120 110 100 90 80 70 60 50 40 30 20 10 0 10 20 30 40 50 60 70 80 90 100 110 120 130 140 150 160

US ROUTE 30

xsections.dgn 12/6/2005 8:38:42 AM