CONTRACT NO. 66556

F.A.P. RTE.	SECTION	COUNTY	TOTAL SHEETS	SHEET NO.
627	1BR	LASALLE	69	10
STA. 27+00	TO STA. 30+00			
FED. ROAD DIST. NO.	ILLINOIS	FED. AID PROJECT		

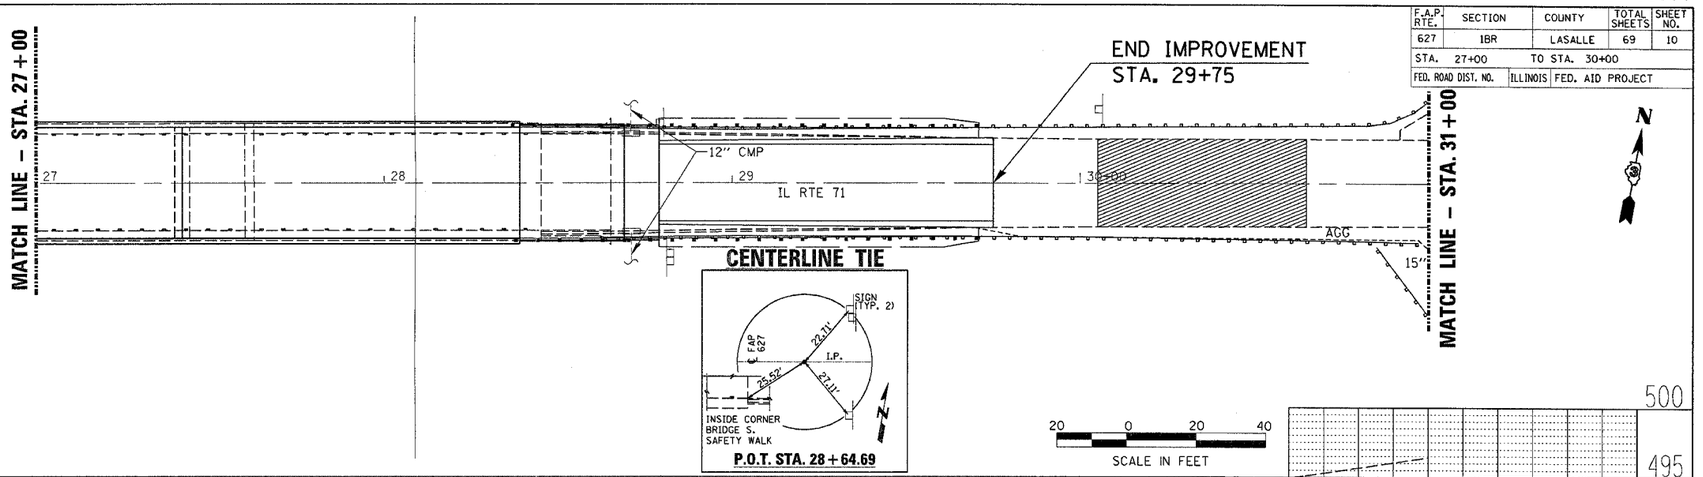

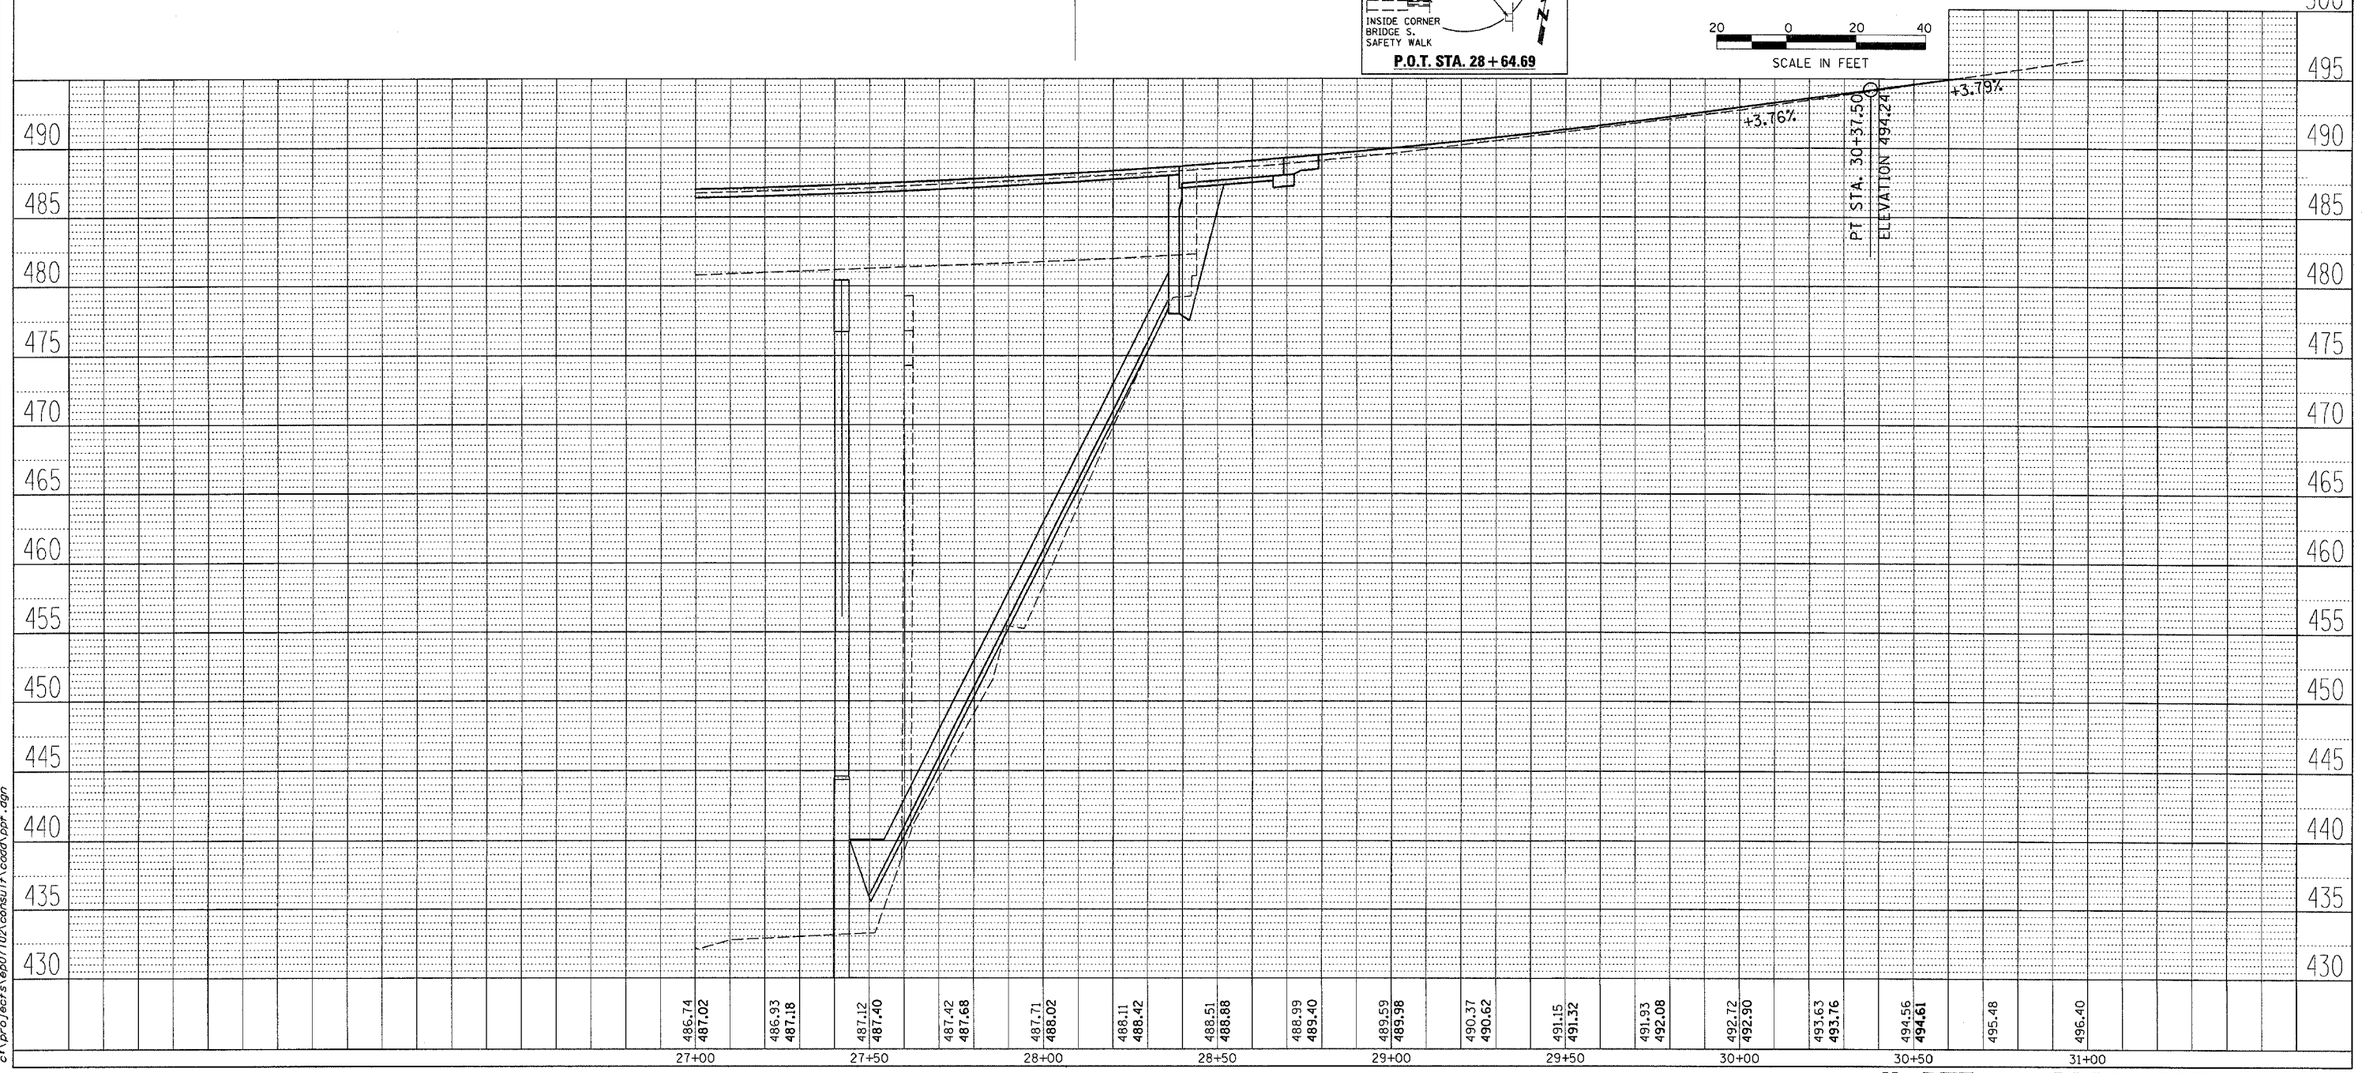

PLAN — SURVEYED — PLOTTED — AUTHORIZED BY — R.T. OF WAY CHECKED — CADD FILE NAME — NOTE BOOK — NO. — BY — DATE

PROFILE — SURVEYED — PLOTTED — AUTHORIZED BY — SM. NOTED — STRUCTURE NOTATIONS CHKD — NOTE BOOK — NO. — BY — DATE

10/31/2005
c:\projects\ep07102\consult\cadd\ppf.dgn

IL RTE 71 PLAN AND PROFILE