CONTRACT NO. 66556

F.A.P RTE.	SECTION	COUNTY	TOTAL SHEETS	SHEET NO.
627	IBR	LASALLE	69	67
STA. 23+50.00		TO STA. 23+50.00		
FED. ROAD DIST. NO.	ILLINOIS	FED. AID PROJECT		

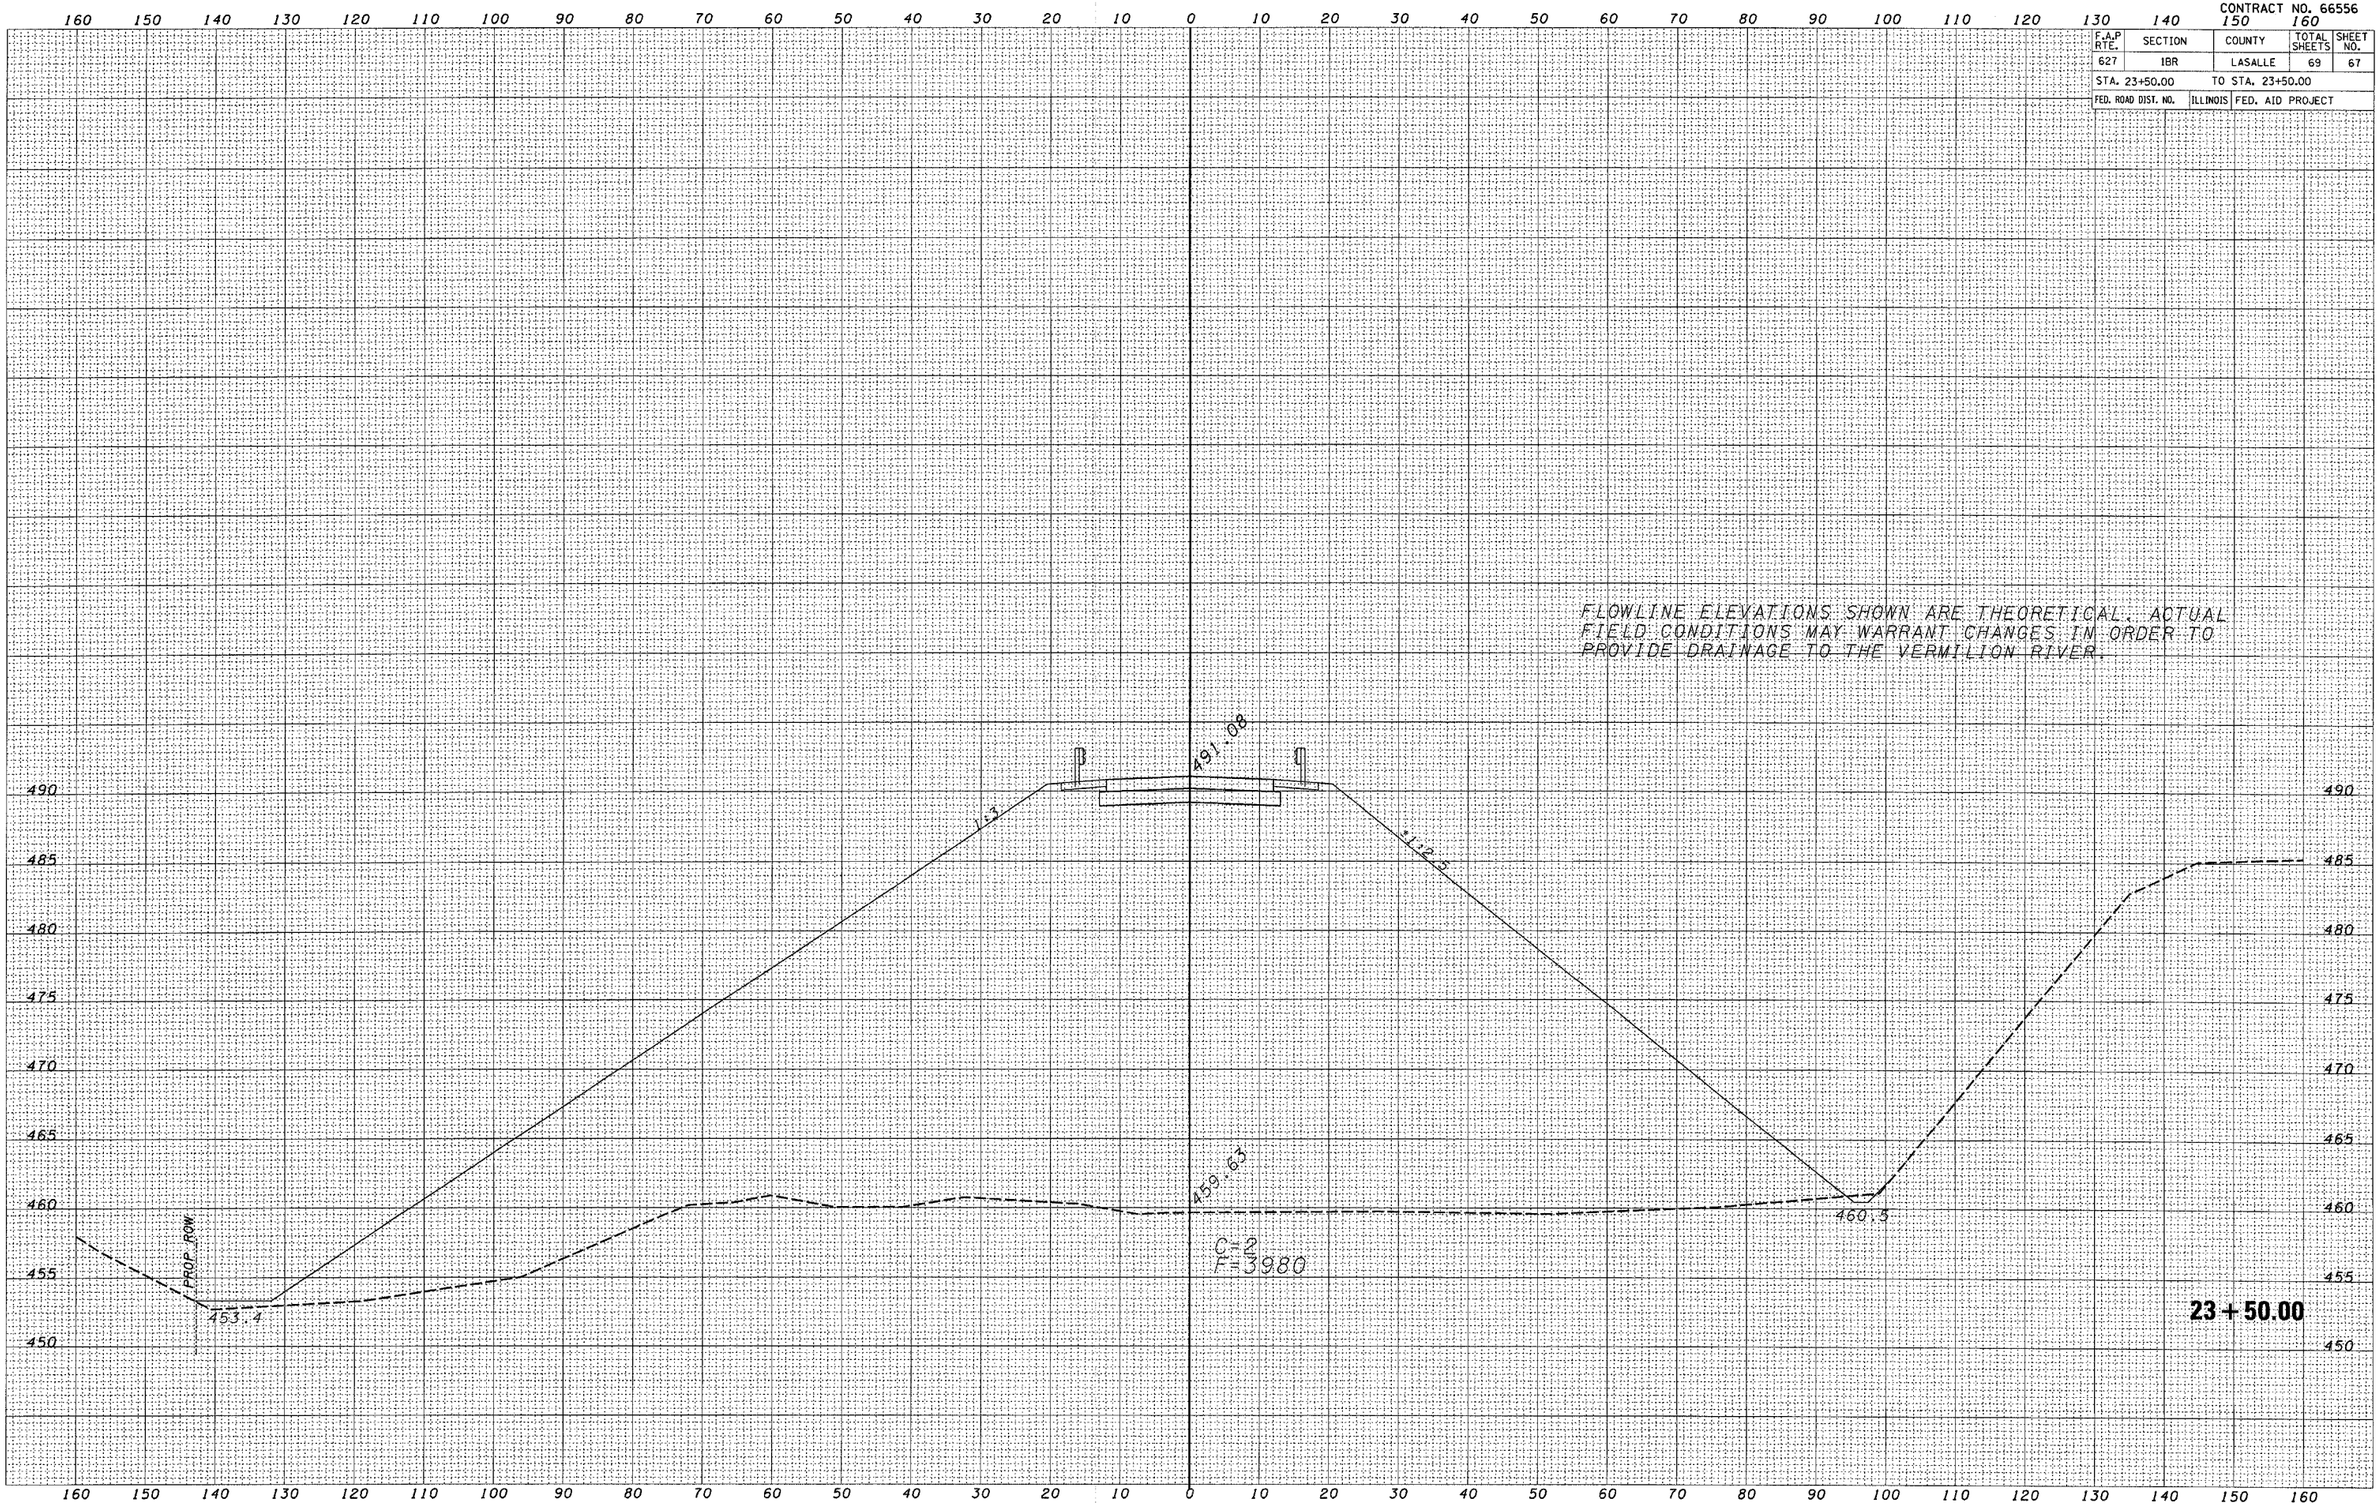

FINAL SURVEY | NOTE BOOK NO. | SURVEYED | PLOTTED | TEMPLATE | AREAS | AREAS CHECKED | BY | DATE

ORIGINAL SURVEY | NOTE BOOK NO. | SURVEYED | PLOTTED | TEMPLATE | AREAS | AREAS CHECKED | BY | DATE

PLOT DATE = 10/31/2005
FILE NAME = $FILEL$
PLOT SCALE = $SCALE$
REFERENCE = REF