CONTRACT NO. 66563

F.A.U. RTE.	SECTION	COUNTY	TOTAL SHEETS	SHEET NO.
5952	G-BR-1	GRUNDY	50	18
STA.		TO STA.		
FED. ROAD DIST. NO. 7	ILLINOIS	FED. AID PROJECT		

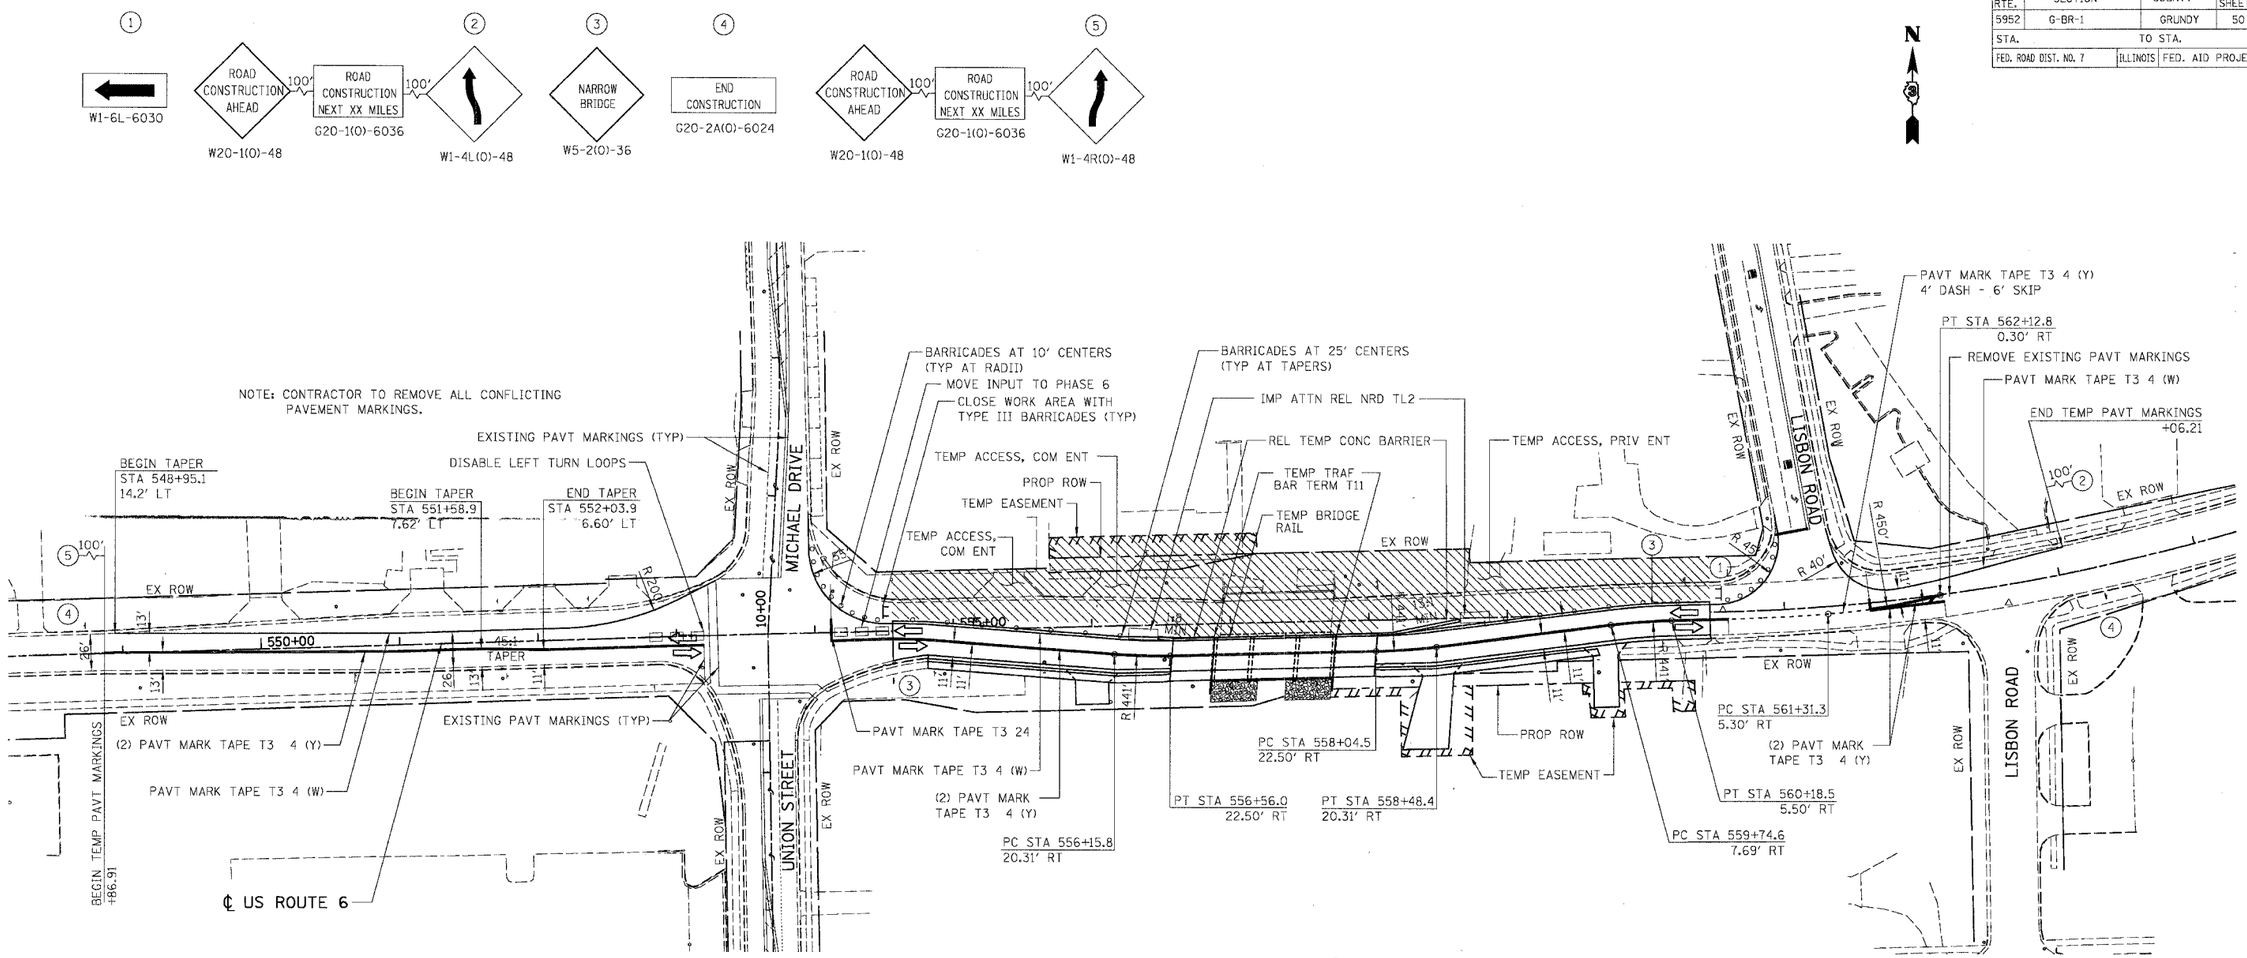

TRAFFIC SIGNAL WORK

1. INSTALL THE TWO PROPOSED FAR LOOP DETECTORS FOR WESTBOUND TRAFFIC AT UNION/MICHAEL, INCLUDING ALL CONDUIT AND CABLE; SPLICE LOOP DETECTOR WIRE INTO EXISTING LOOP LEAD-IN CABLE TO MAKE LOOPS OERATIONAL IN CONTROLLER (SEE SHEET 19).
2. MOVE THE WESTBOUND LEFT TURN LOOP DETECTOR INPUT (PHASE 1) TO THE WESTBOUND THROUGH PHASE (PHASE 6), AND DISABLE THE EASTBOUND LEFT TURN LANE LOOP DETECTOR AT UNION/MICHAEL.

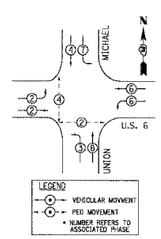

PHASE DESIGNATION DIAGRAM

EXISTING

NOTE: MOVE DETECTOR INPUT FOR PHASE 1 TO PAHSE 6.

LEGEND:

- WORK ZONE
- DRUM OR TYPE II BARRICADE
- TRAFFIC SIGN
- TRAFFIC FLOW DIRECTION
- TYPE III BARRICADE

BOWMAN, BARRETT & ASSOCIATES INC.
CONSULTING ENGINEERS
130 E. RANDOLPH STREET
CHICAGO, ILLINOIS 60601
JOB NO. 541

REVISIONS	
NAME	DATE

ILLINOIS DEPARTMENT OF TRANSPORTATION

U.S. ROUTE 6
MAINTENANCE OF TRAFFIC
STAGE 2A

SCALE: VERT. NTS
HORIZ. 1" = 50'
DATE 10/25/05

DRAWN BY JAM
CHECKED BY DDM

10/25/2005 06:51:56 PM
n:\541\cadd\civil\66563 East Fork\541mot2A_EF.dgn
default