CONTRACT NO. 66565

F.A.P. RTE.	SECTION	COUNTY	TOTAL SHEETS	SHEET NO.
681	113BR-2	LIVINGSTON	47	27
STA.		TO STA.		
FED. ROAD DIST. NO.	ILLINOIS	FED. AID PROJECT		

SHEET NO. B15

OF 31 SHEETS

STATE OF ILLINOIS
DEPARTMENT OF TRANSPORTATION

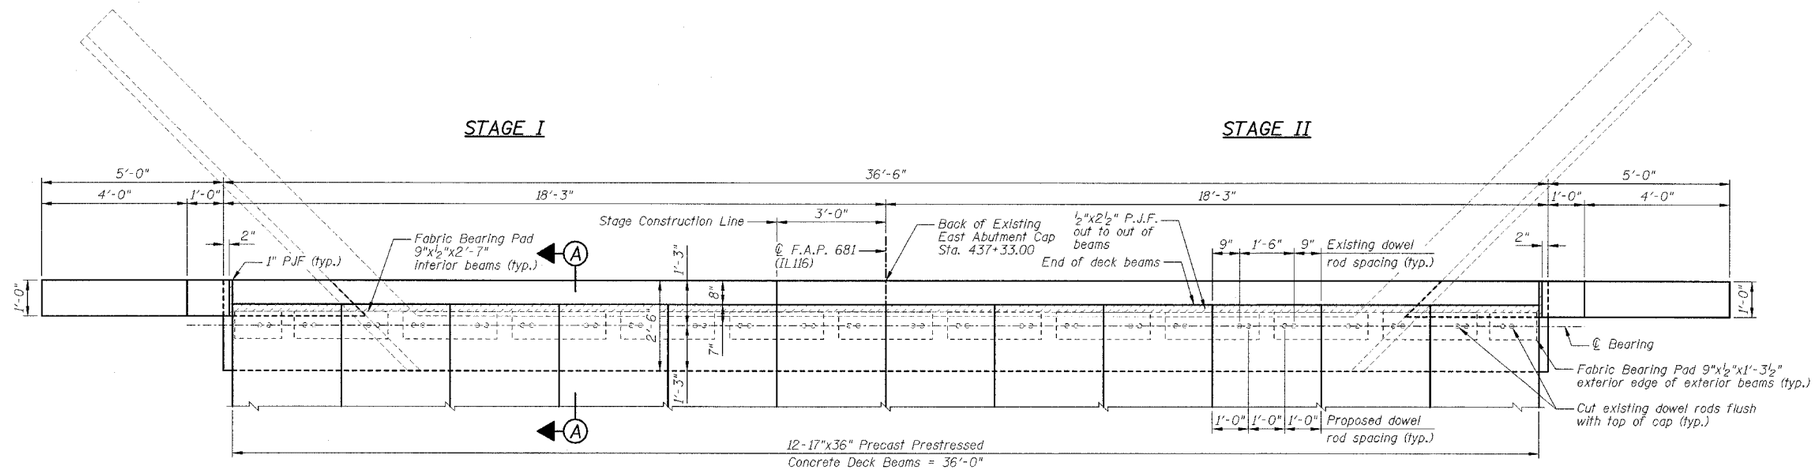

PLAN VIEW WITH BEAMS

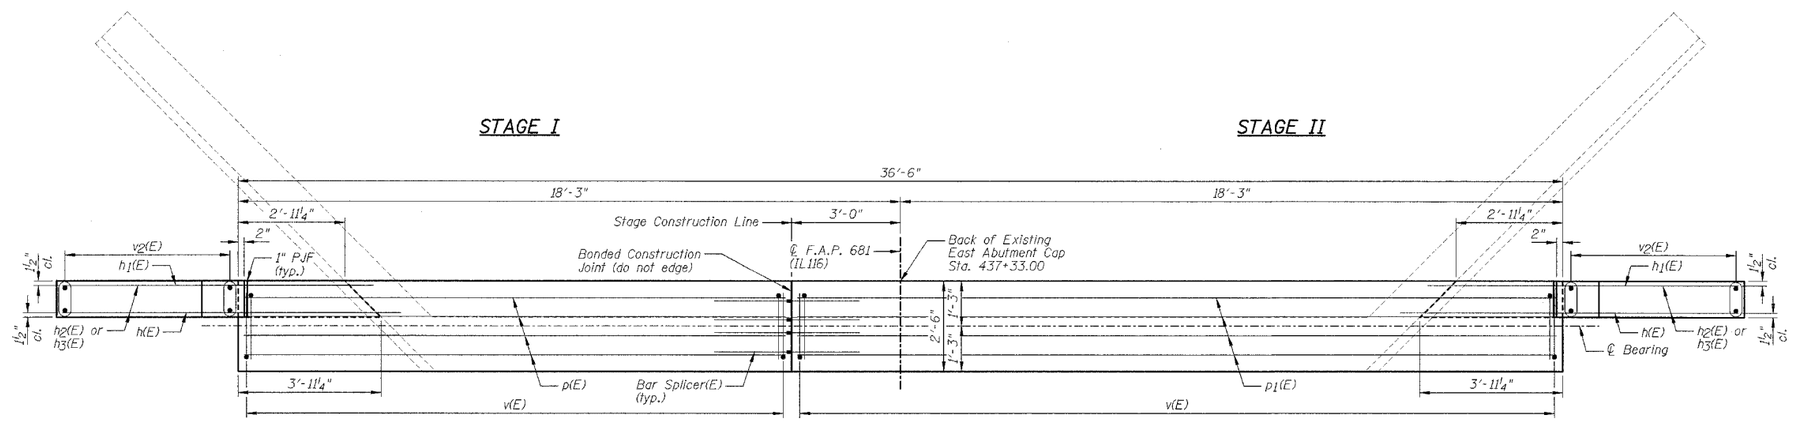

PLAN VIEW WITHOUT BEAMS

NOTES:

1.) Work this sheet with Sheets B14 & B16.
2.) See Sheet B5 for Bar Splicer Details.
3.) See Sheet B16 for Section A-A.
4.) Reinforcement bars designated (E) shall be epoxy coated.
5.) Drill & epoxy grout h(E), h1(E) & h2(E) bar in 8" (min.) drilled holes and v(E) bars in 6" (min.) drilled holes according to Section 584 of the Standard Specifications.
6.) The type of epoxy grout shall be approved by the Engineer.
7.) Space reinforcement in cap to miss dowel anchor hole locations.

REVISIONS NAME	DATE

ILLINOIS DEPARTMENT OF TRANSPORTATION

EAST ABUTMENT

F.A.P. 681 (IL116) OVER FELKY SLOUGH
SECTION 113BR-2
LIVINGSTON COUNTY
STATION 436+75.00
STRUCTURE NO. 053-0075

DESIGNED BY: JML DRAWN BY: DJM
DATE: 12/09/05 CHECKED BY: MSW

FARNSWORTH GROUP, INC. CONSULTING ENGINEERS - 2709 MCGRAW DRIVE BLOOMINGTON, ILLINOIS 61704 (309) 663-8435 / (309) 663-1571 FAX

24-7380