CONTRACT NO. 66565

F.A.P. RTE.	SECTION	COUNTY	TOTAL SHEETS	SHEET NO.
681	113BR-2	LIVINGSTON	47	29
STA.		TO STA.		
FED. ROAD DIST. NO.	ILLINOIS	FED. AID PROJECT		

SHEET NO. B17

OF 31 SHEETS

STATE OF ILLINOIS
DEPARTMENT OF TRANSPORTATION

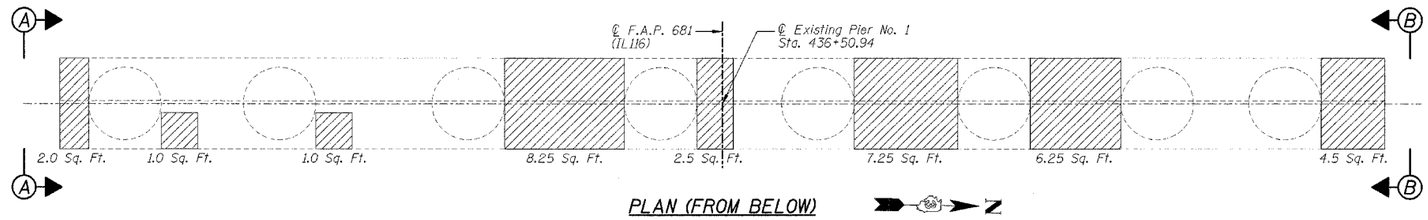

PLAN (FROM BELOW)

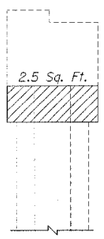

ELEVATION A-A

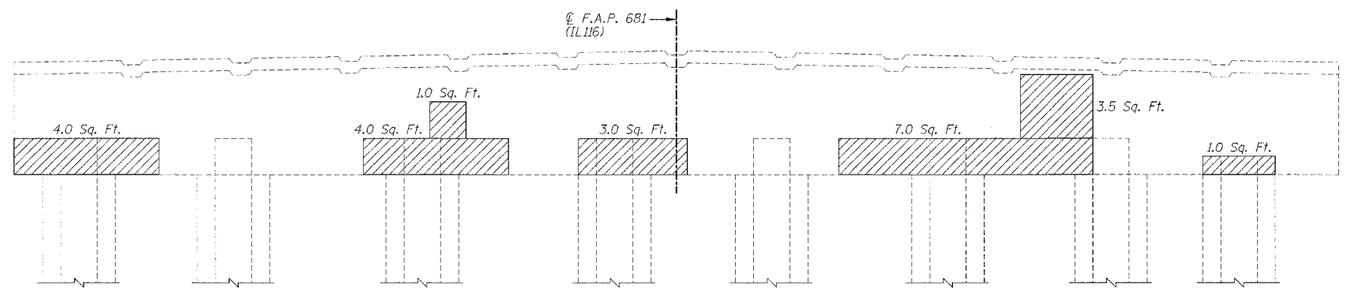

ELEVATION - LOOKING WEST

ELEVATION B-B

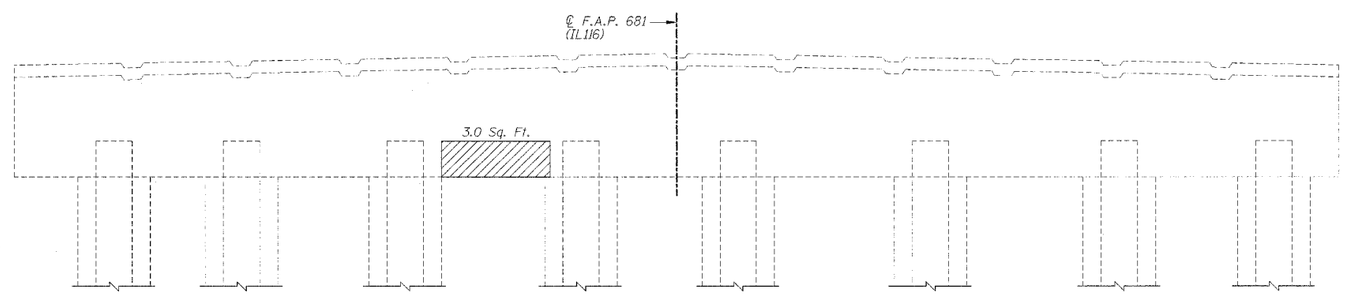

ELEVATION - LOOKING EAST

NOTES:

1.) Work this sheet with Sheets B18 & B19.
2.) The number next to the hatched areas is the square footage of each damaged area.

Formed Concrete Repair
(Depth Equal To Or
Less Than 5")

REVISIONS	
NAME	DATE

ILLINOIS DEPARTMENT OF TRANSPORTATION

PIER NO. 1 CONCRETE REPAIRS

F.A.P. 681 (IL116) OVER FELKY SLOUGH
SECTION 113BR-2
LIVINGSTON COUNTY
STATION 436+75.00
STRUCTURE NO. 053-0075

DESIGNED BY: JML DRAWN BY: DJM

DATE: 12/09/05 CHECKED BY: MSW

FARNSWORTH GROUP, INC.

CONSULTING ENGINEERS - 2709 MCGRAW DRIVE BLOOMINGTON, ILLINOIS 61704 (309) 663-8435 / (309) 663-1571 FAX

24-7380