CONTRACT NO. 66566

F.A.P. RTE.	SECTION	COUNTY	TOTAL SHEETS	SHEET NO.
68	105 BR-1	LIVINGSTON	45	6
STA. 576+00.00		TO STA. 582+00.00		
FED. ROAD DIST. NO.	ILLINOIS	FED. AID PROJECT		

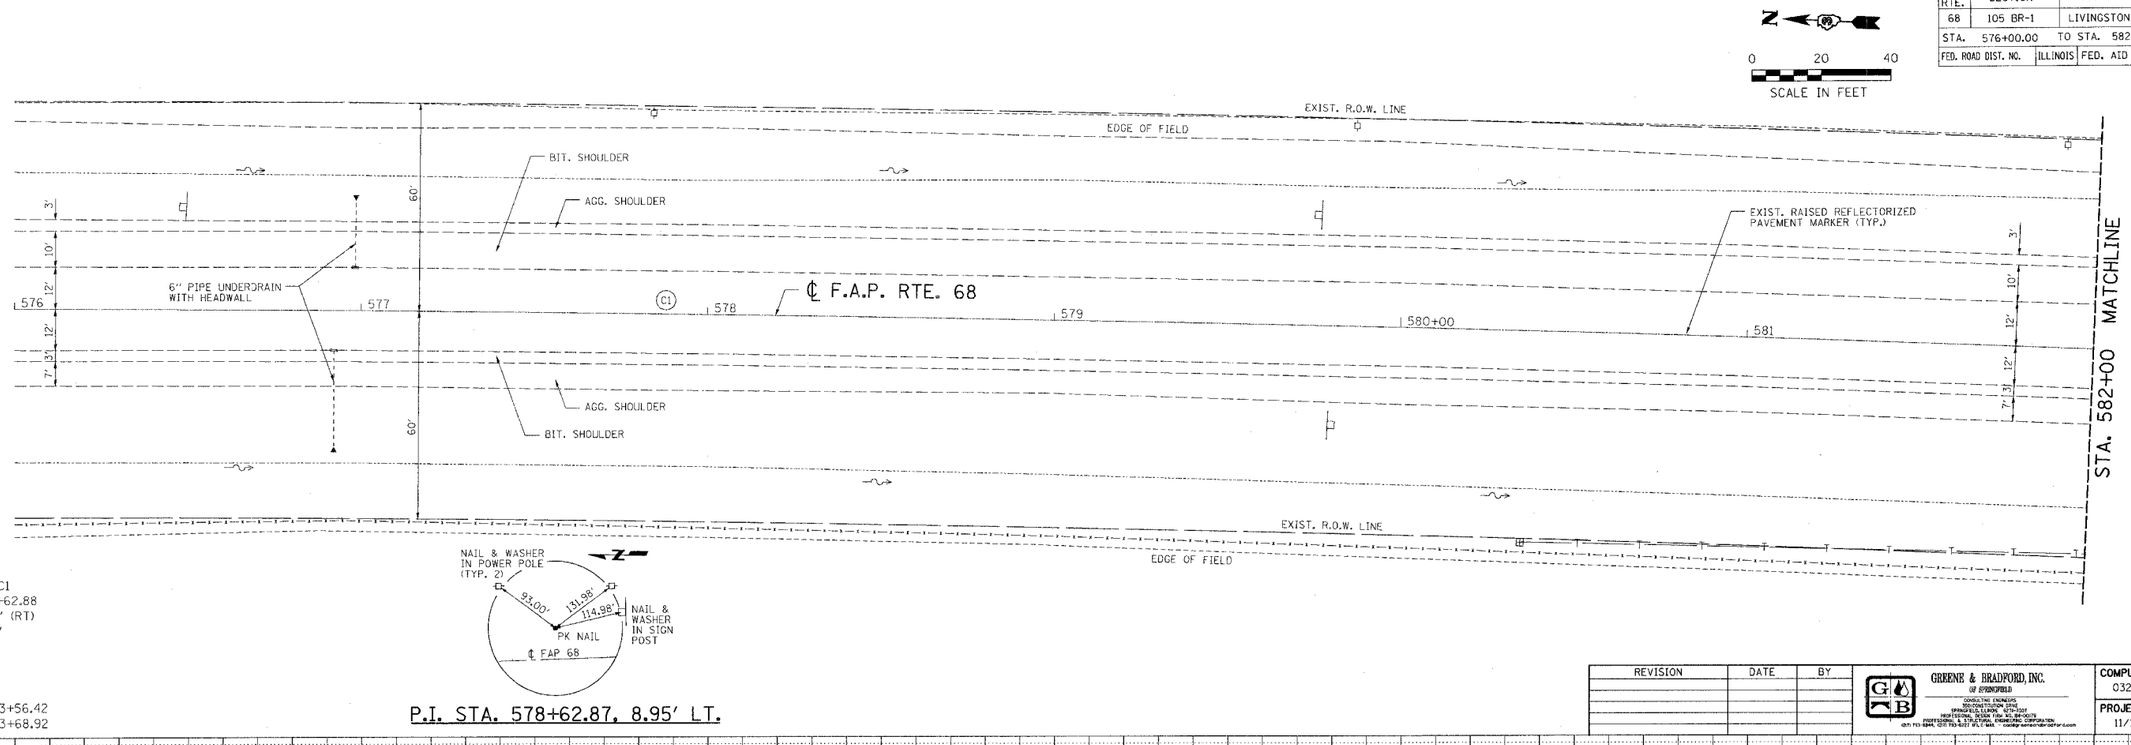

EXIST. CURVE C1
PI STA. = 578+62.88
Δ = 4° 03' 00" (RT)
D = 0° 24' 00"
R = 14,323.94'
T = 506.46'
L = 1,012.50'
E = 8.95'
P.C. STA. = 573+56.42
P.T. STA. = 583+68.92

P.I. STA. 578+62.87, 8.95' LT.

REVISION	DATE	BY

GREENE & BRADFORD, INC.
OF SPRINGFIELD
CONSULTING ENGINEERS
500 CENTRE DRIVE
SPRINGFIELD, ILLINOIS 62704-2007
PROFESSIONAL DESIGN FIRM NO. 184-00078
PROFESSIONAL & STRUCTURAL ENGINEERING CORPORATION
(217) 753-6844, (217) 753-9227 (FILE) MAIL - cadd@greenebradford.com

COMPUTER FILE NO. 03236_W011_PP-1
PROJECT 03236 W11
11/15/05 - MDS

PLAN
NOTE BOOK NO.
SURVEYED
PLOTTED
ALIGNMENT CHECKED
RT. OF WAY CHECKED
CADD FILE NAME
BY
DATE

PROFILE
NOTE BOOK NO.
SURVEYED
PLOTTED
GRADES CHECKED
B.M. NOTED
STRUCTURE NOTATIONS CHKD
BY
DATE

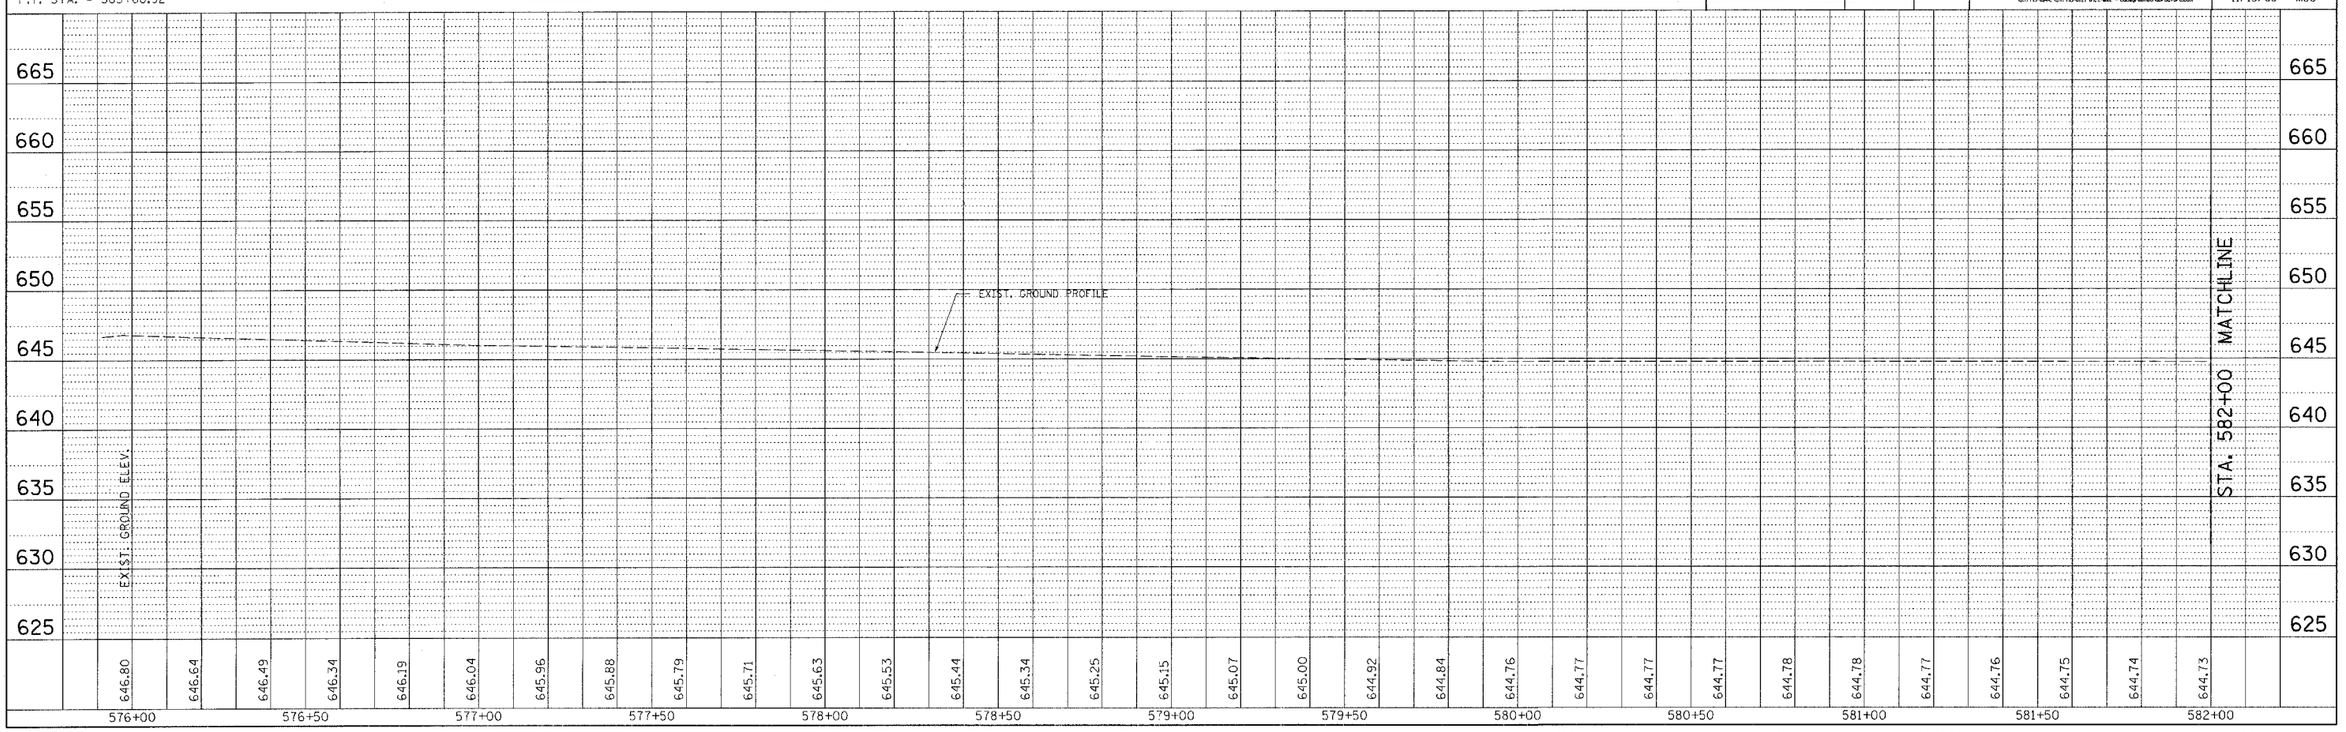

PLOT DATE = 12/21/2005
FILE NAME = j:\03236\w011\drawings\03236_W011_PP.dgn
PLOT SCALE = 20.0000000 ' / IN.
REFERENCE = .REF.
OPERATOR = michelle

F.A.P. RTE. 68 PLAN AND PROFILE – PROPOSED STRUCTURE REPLACEMENT