CONTRACT NO. 66566

F.A.P. RTE.	SECTION	COUNTY	TOTAL SHEETS	SHEET NO.
68	105 BR-1	LIVINGSTON	45	42
STA. 588+00.00		TO STA. 590+00.00		
FED. ROAD DIST. NO.	ILLINOIS	FED. AID PROJECT		

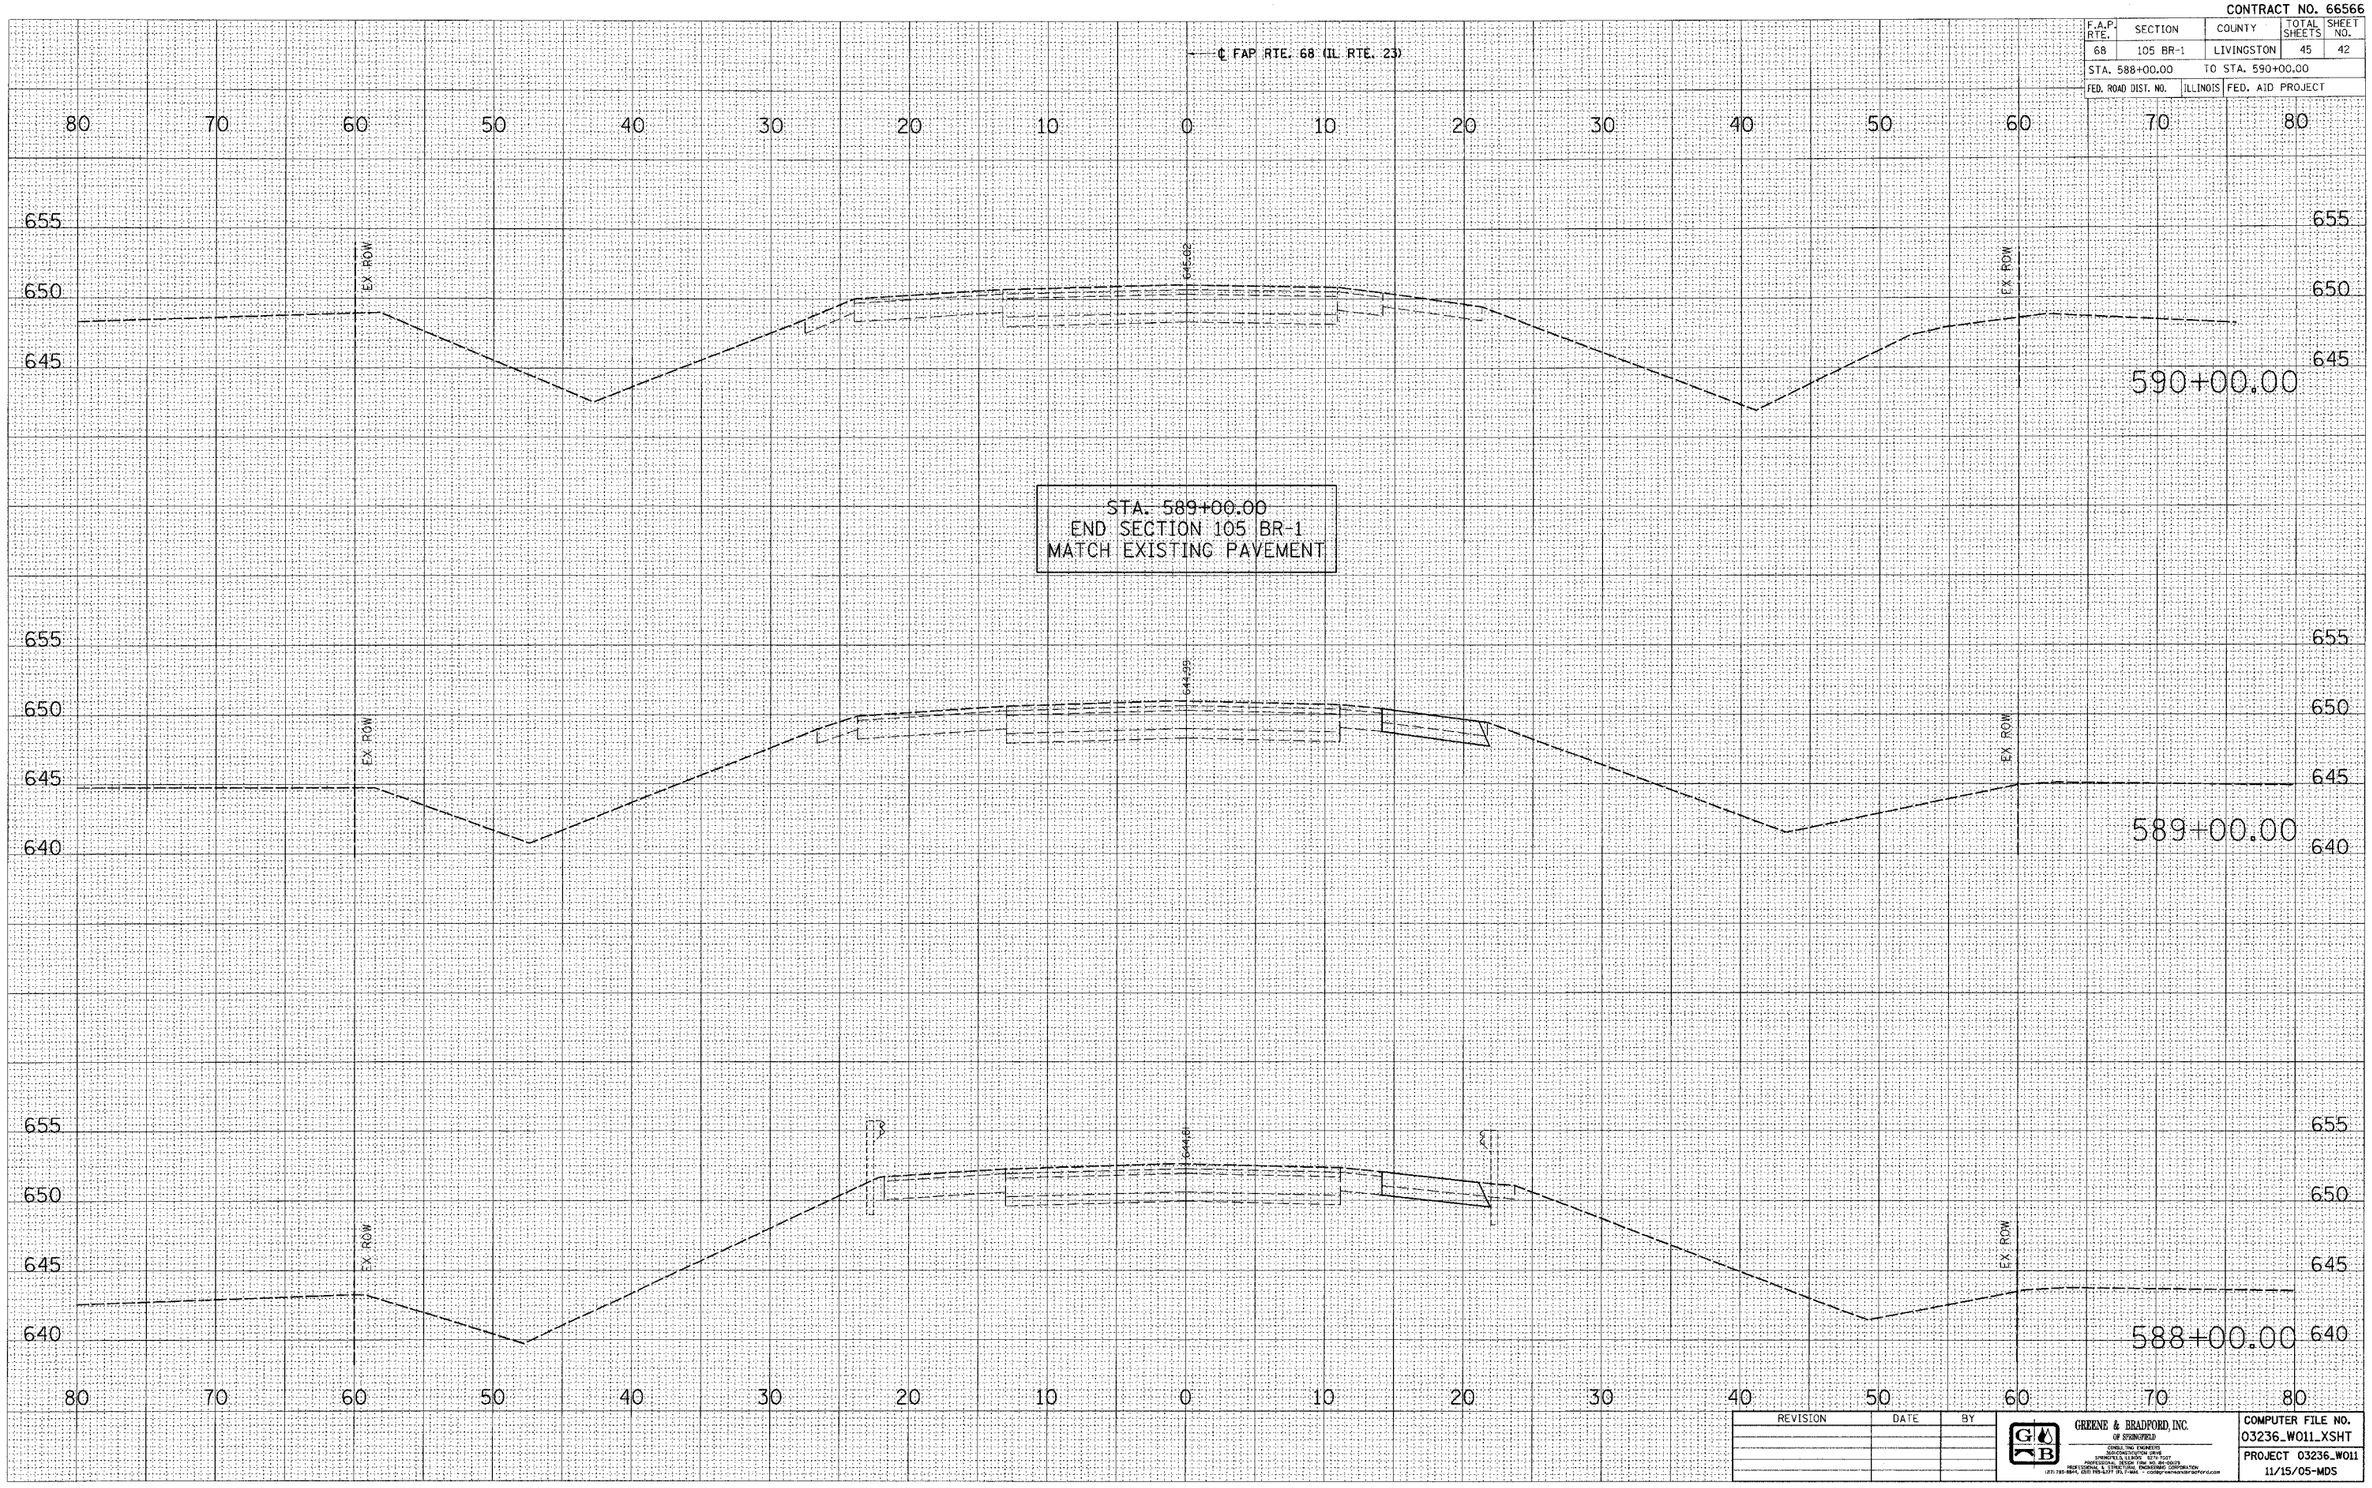

FINAL SURVEY		BY	DATE
NOTE BOOK	SURVEYED		
	PLOTTED		
	TEMPLATE		
	AREAS		
NO.	AREAS CHECKED		

ORIGINAL SURVEY		BY	DATE
NOTE BOOK	SURVEYED		
	PLOTTED		
	TEMPLATE		
	AREAS		
NO.	AREAS CHECKED		

PLOT DATE = 12/21/2005
FILE NAME = J:\03236\wo11\drawings\03236_WO11_XSHT.dgn
PLOT SCALE = 5.000 ' / IN.
REFERENCE = .REF.
OPERATOR = michelle

REVISION	DATE	BY

GREENE & BRADFORD, INC.
OF SPRINGFIELD
CONSULTING ENGINEERS
SUBCONSTRUCTION DRIVE
SPRINGFIELD, ILLINOIS 62707
PROFESSIONAL DESIGN FIRM NO. 184-00129
PROFESSIONAL & STRUCTURAL ENGINEERING CORPORATION
(217) 793-8844, (217) 793-8277 (FL) FAX - cadgreenebradford.com

COMPUTER FILE NO.
03236_W011_XSHT
PROJECT 03236_W011
11/15/05-MDS

CROSS SECTIONS – MAINLINE