CONTRACT NO. 68325

F.A.U. RTE.	SECTION	COUNTY	TOTAL SHEETS	SHEET NO.
6659	•	PEORIA	40	5
STA.		TO STA.		
FED. ROAD DIST. NO.	ILLINOIS	FED. AID PROJECT		

•04 80% CULVERT EXT 2006

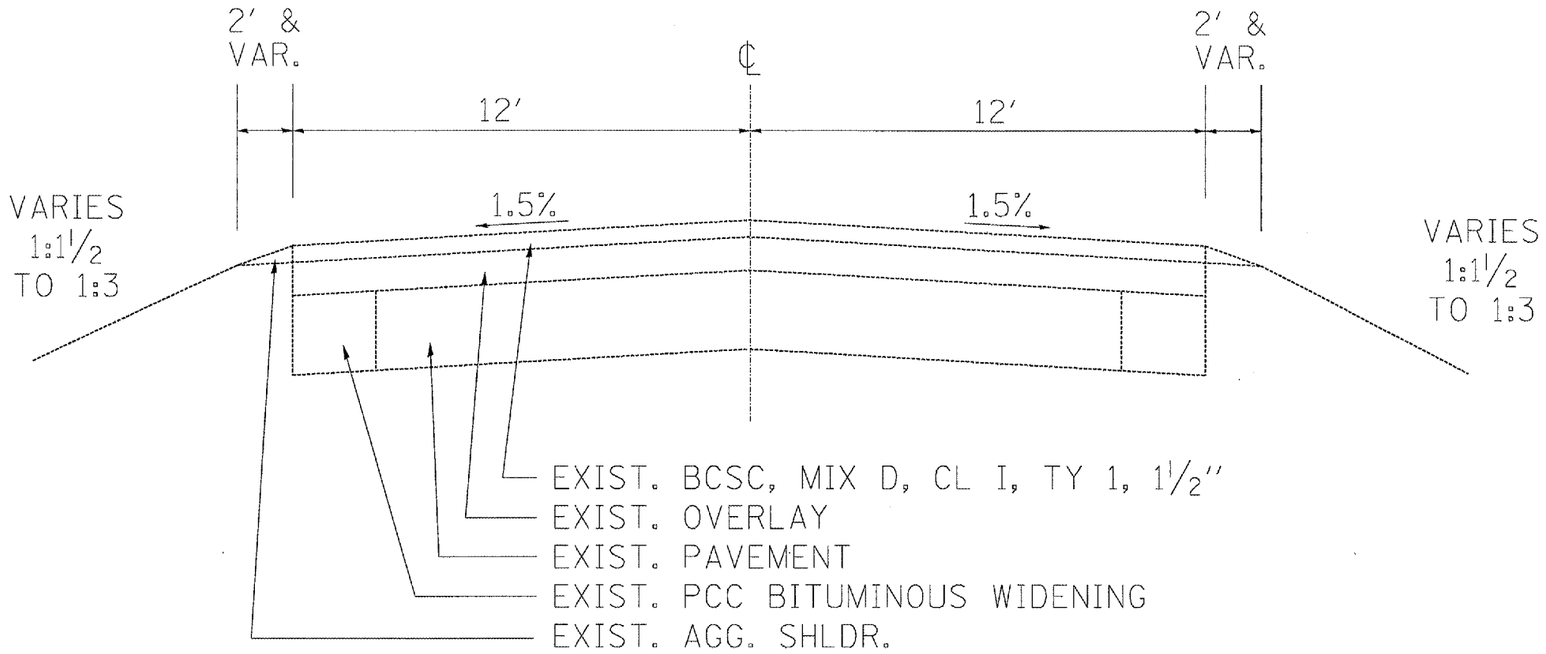

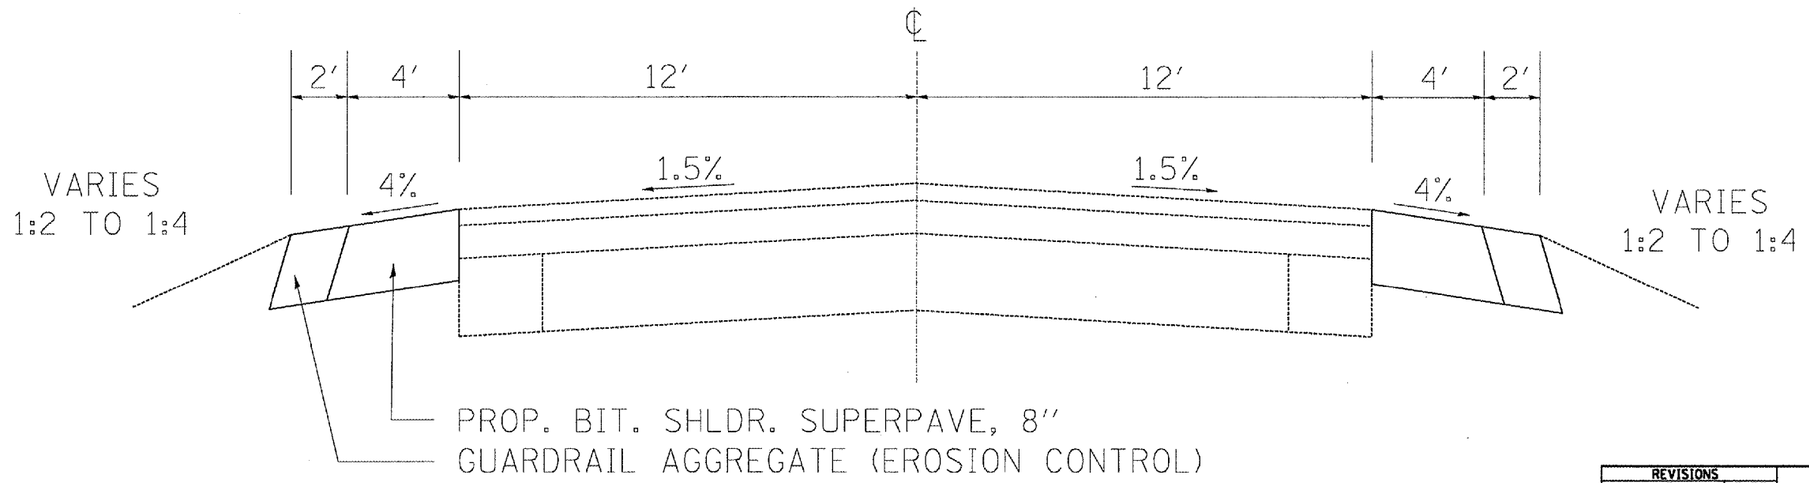

REVISIONS NAME	DATE

ILLINOIS DEPARTMENT OF TRANSPORTATION

TYPICAL SECTION

SCALE: VERT. HORIZ. NOT TO SCALE

DATE

DRAWN BY

CHECKED BY

PLOT DATE = 12/19/2005
FILE NAME = c:\projects\form_nor\sheet4.dgn
PLOT SCALE = 100.1061 ' / IN.
REFERENCE = 68F04