CONTRACT NO. 68325

F.A.U RTE.	SECTION	COUNTY	TOTAL SHEETS	SHEET NO.
6659	*	PEORIA	40	35

STA. 382+50.00 TO STA. 382+75.00

FED. ROAD DIST. NO. | ILLINOIS | FED. AID PROJECT

*04 BOX CULVERT EXT. 2006

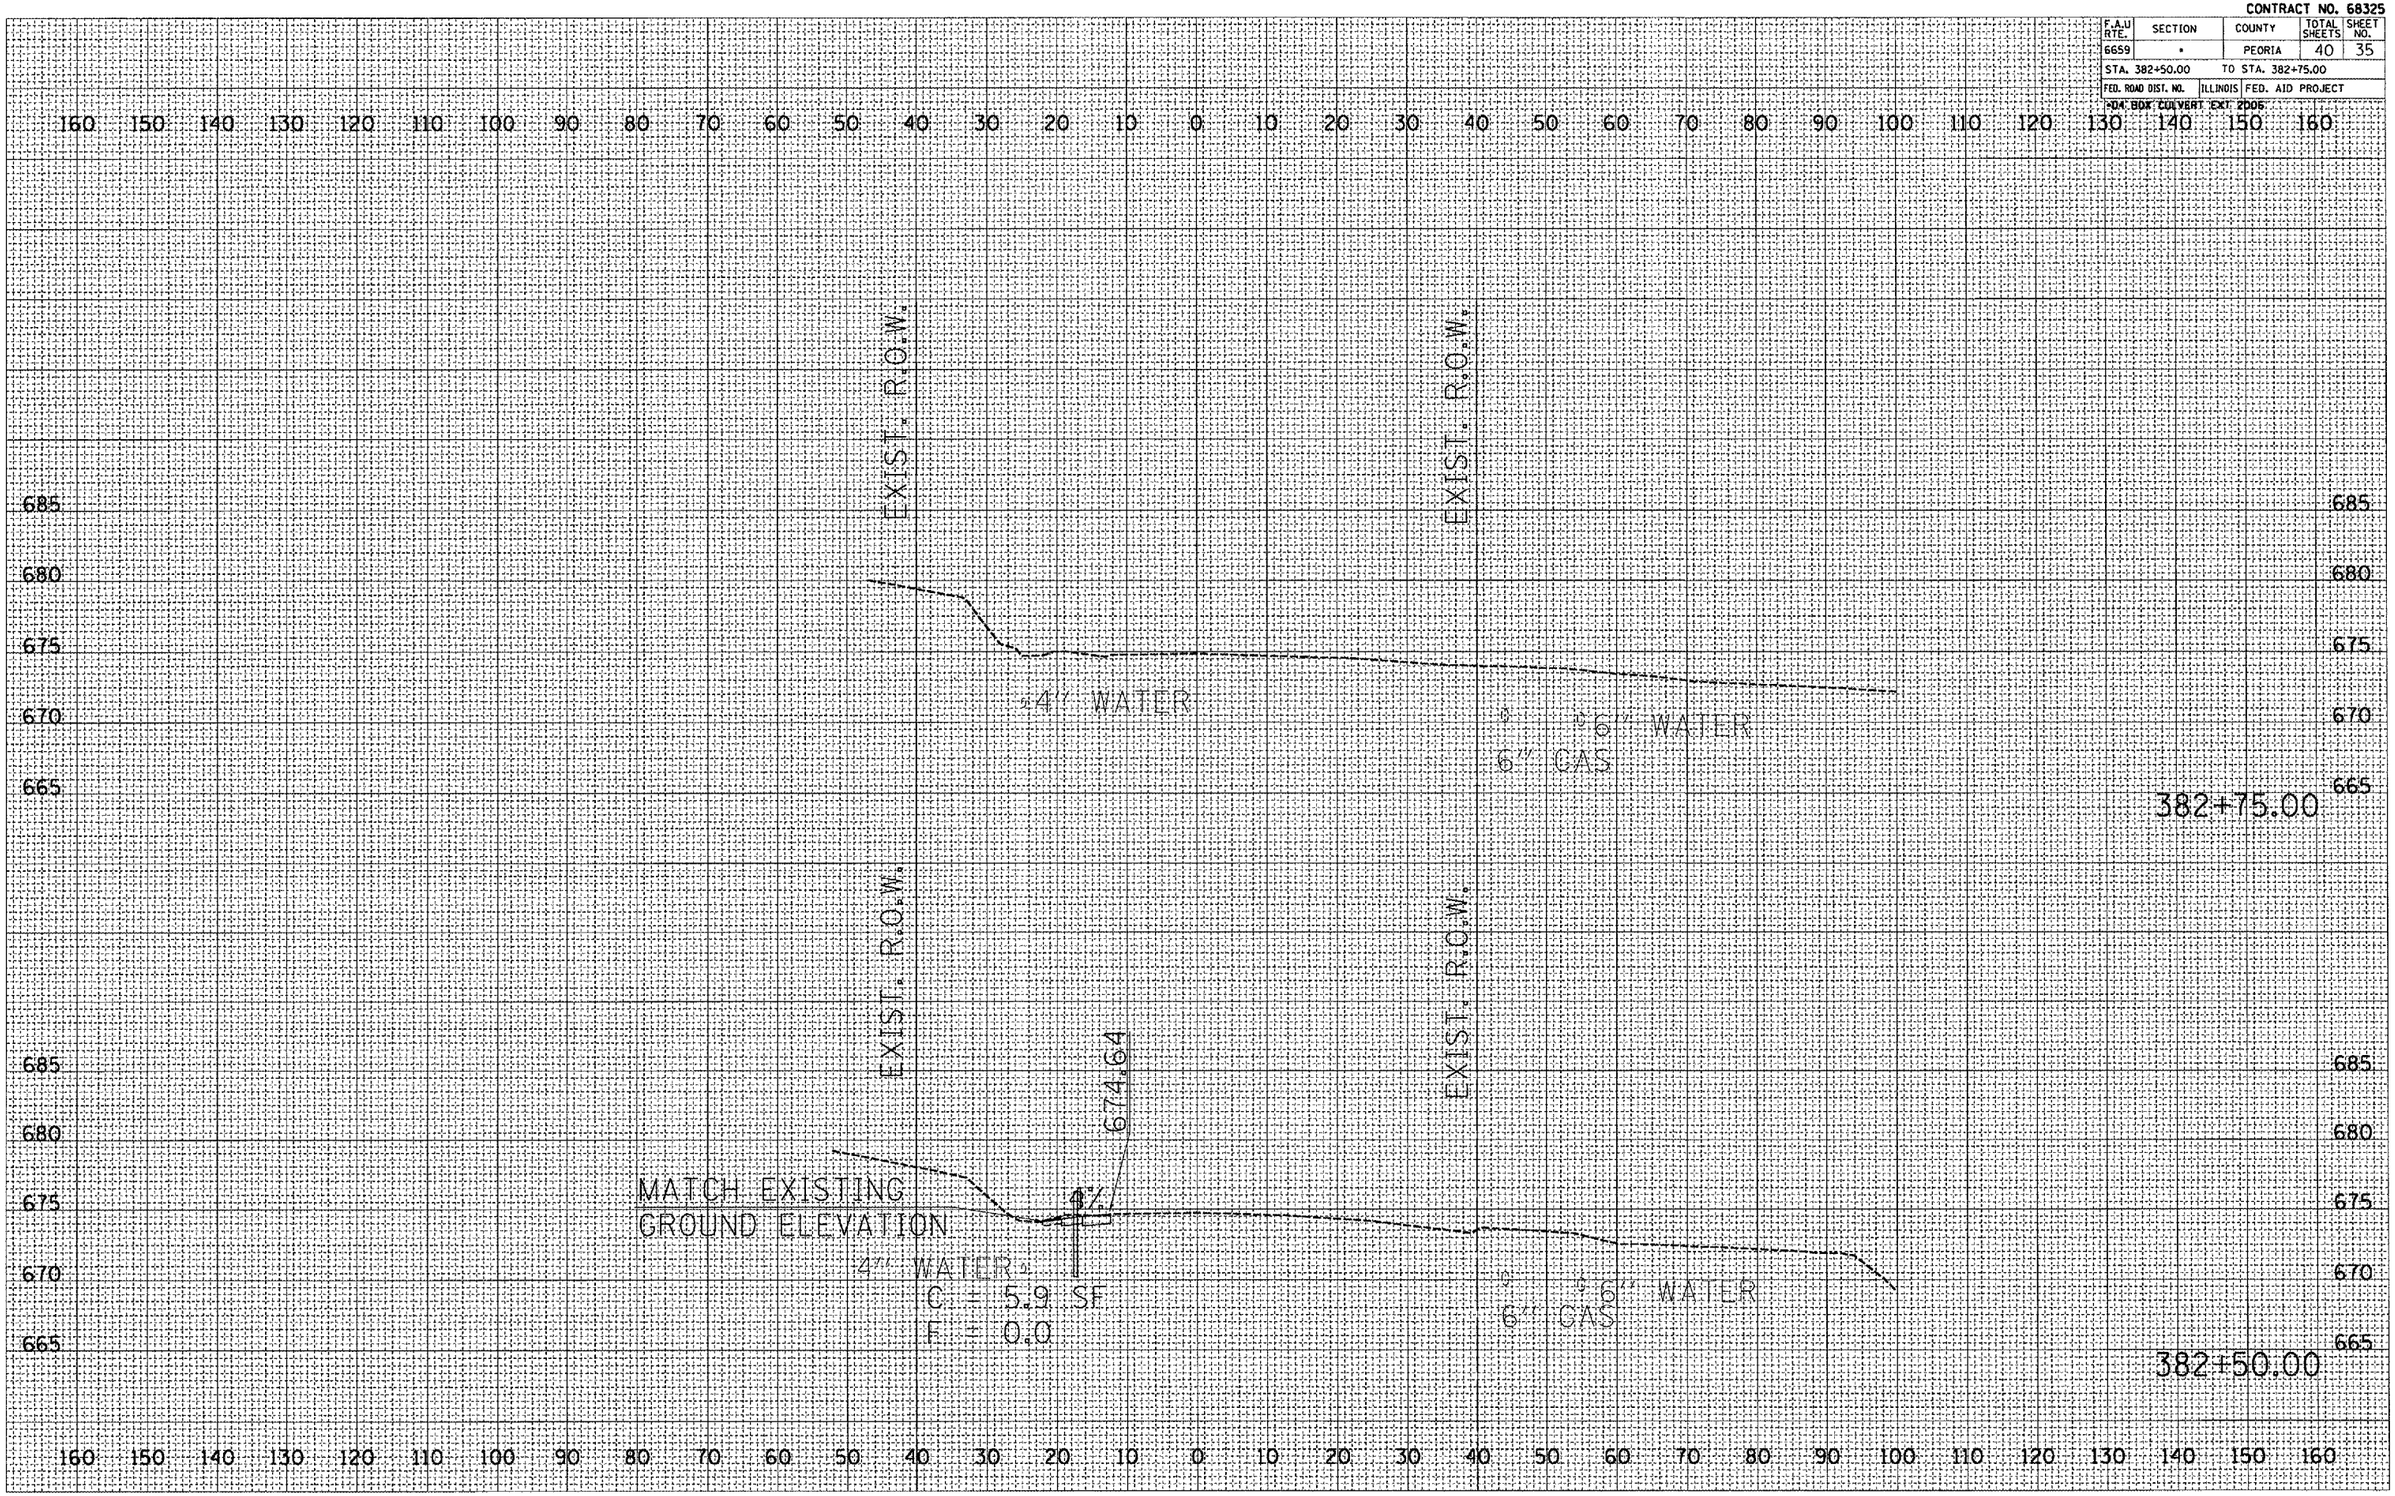

FINAL SURVEY | NOTE BOOK NO. | SURVEYED | PLOTTED | TEMPLATE | AREAS | AREAS CHECKED | BY | DATE

ORIGINAL SURVEY | NOTE BOOK NO. | SURVEYED | PLOTTED | TEMPLATE | AREAS | AREAS CHECKED | BY | DATE

PLOT DATE = 12/19/2005
FILE NAME = o:\projects\Form_nor\sheetlxsol.dgn
PLOT SCALE = 21.6372 ' / IN.
REFERENCE = REF