CONTRACT NO. 68325

F.A.U RTE.	SECTION	COUNTY	TOTAL SHEETS	SHEET NO.
6659	•	PEORIA	40	36

STA. 381+18.75 TO STA. 381+20.91

FED. ROAD DIST. NO. | ILLINOIS | FED. AID PROJECT

•04 BOX CULVERT EXT 2006

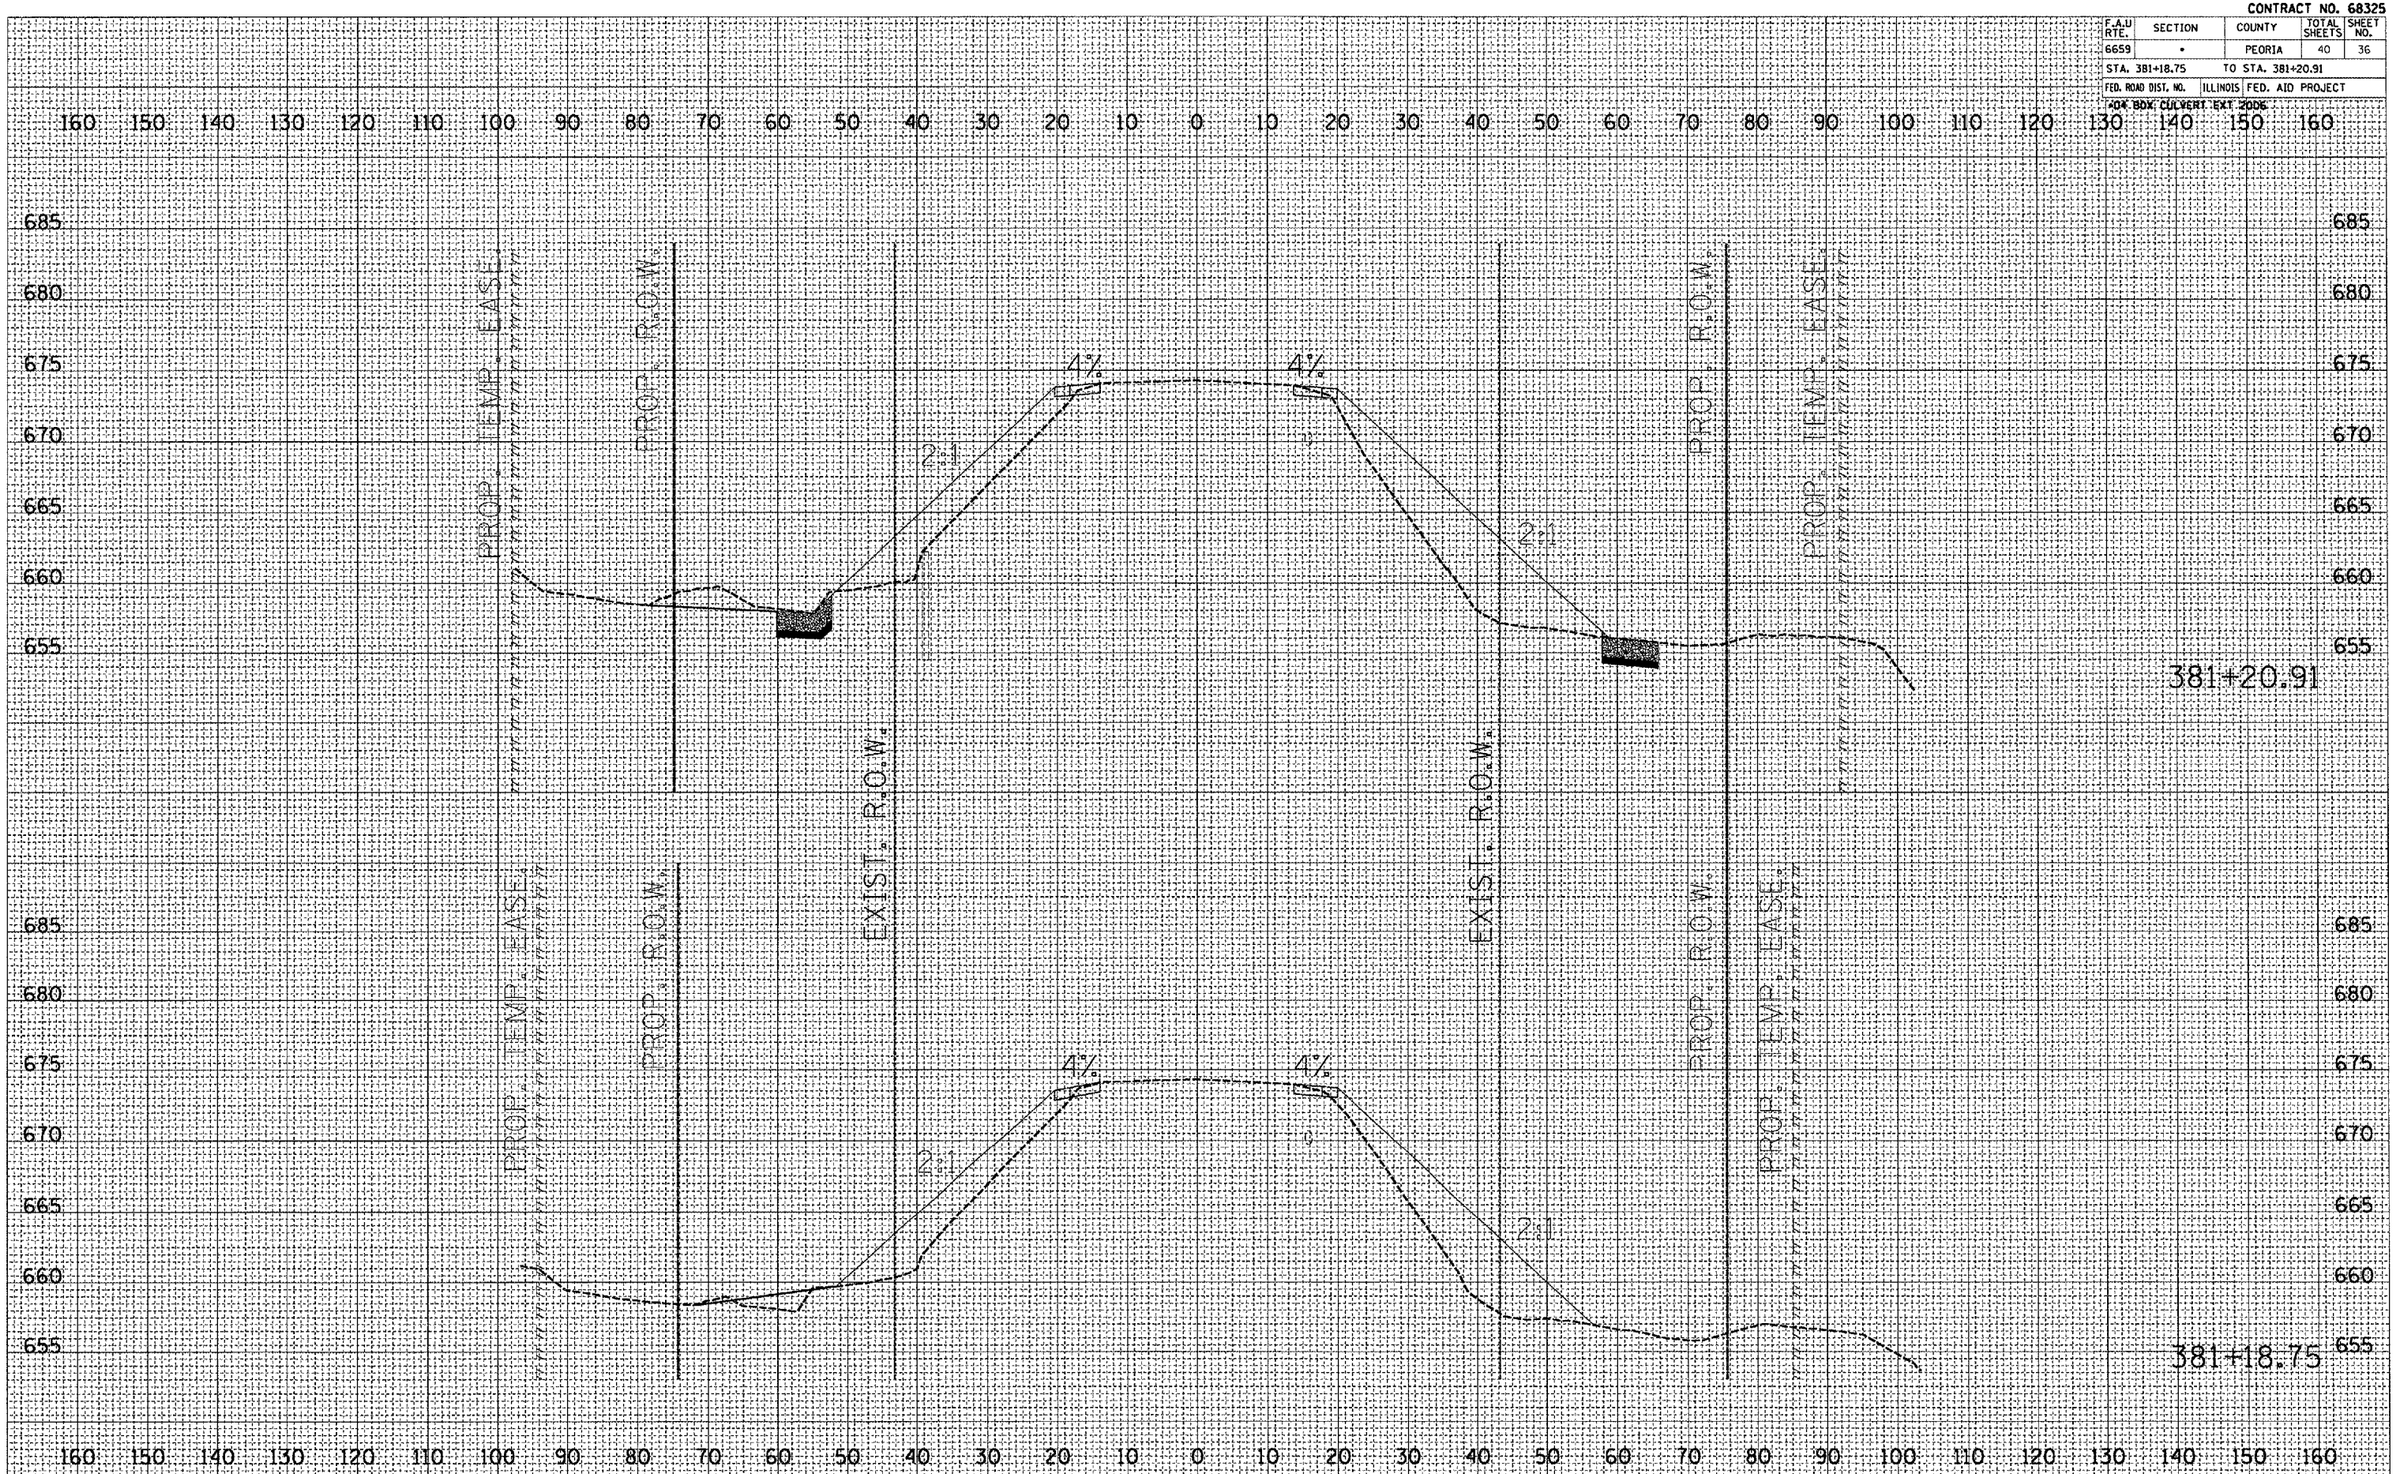

PARALLEL TO CULVERT

FINAL SURVEY | NOTE BOOK | NO. | SURVEYED | PLOTTED | TEMPLATE | AREAS | AREAS CHECKED | BY | DATE

ORIGINAL SURVEY | NOTE BOOK | NO. | SURVEYED | PLOTTED | TEMPLATE | AREAS | AREAS CHECKED | BY | DATE

PLOT DATE = 12/19/2005
FILE NAME = c:\projects\form_nor\sheets\scul
PLOT SCALE = 21.6372 ' / IN.
REFERENCE = #REF#