CONTRACT NO. 68325

F.A.U RTE.	SECTION	COUNTY	TOTAL SHEETS	SHEET NO.
6659	*	PEORIA	40	39
STA. 381+31.71		TO STA. 381+33.87		
FED. ROAD DIST. NO.	ILLINOIS	FED. AID PROJECT		

*04 BOX CULVERT EXT 2006

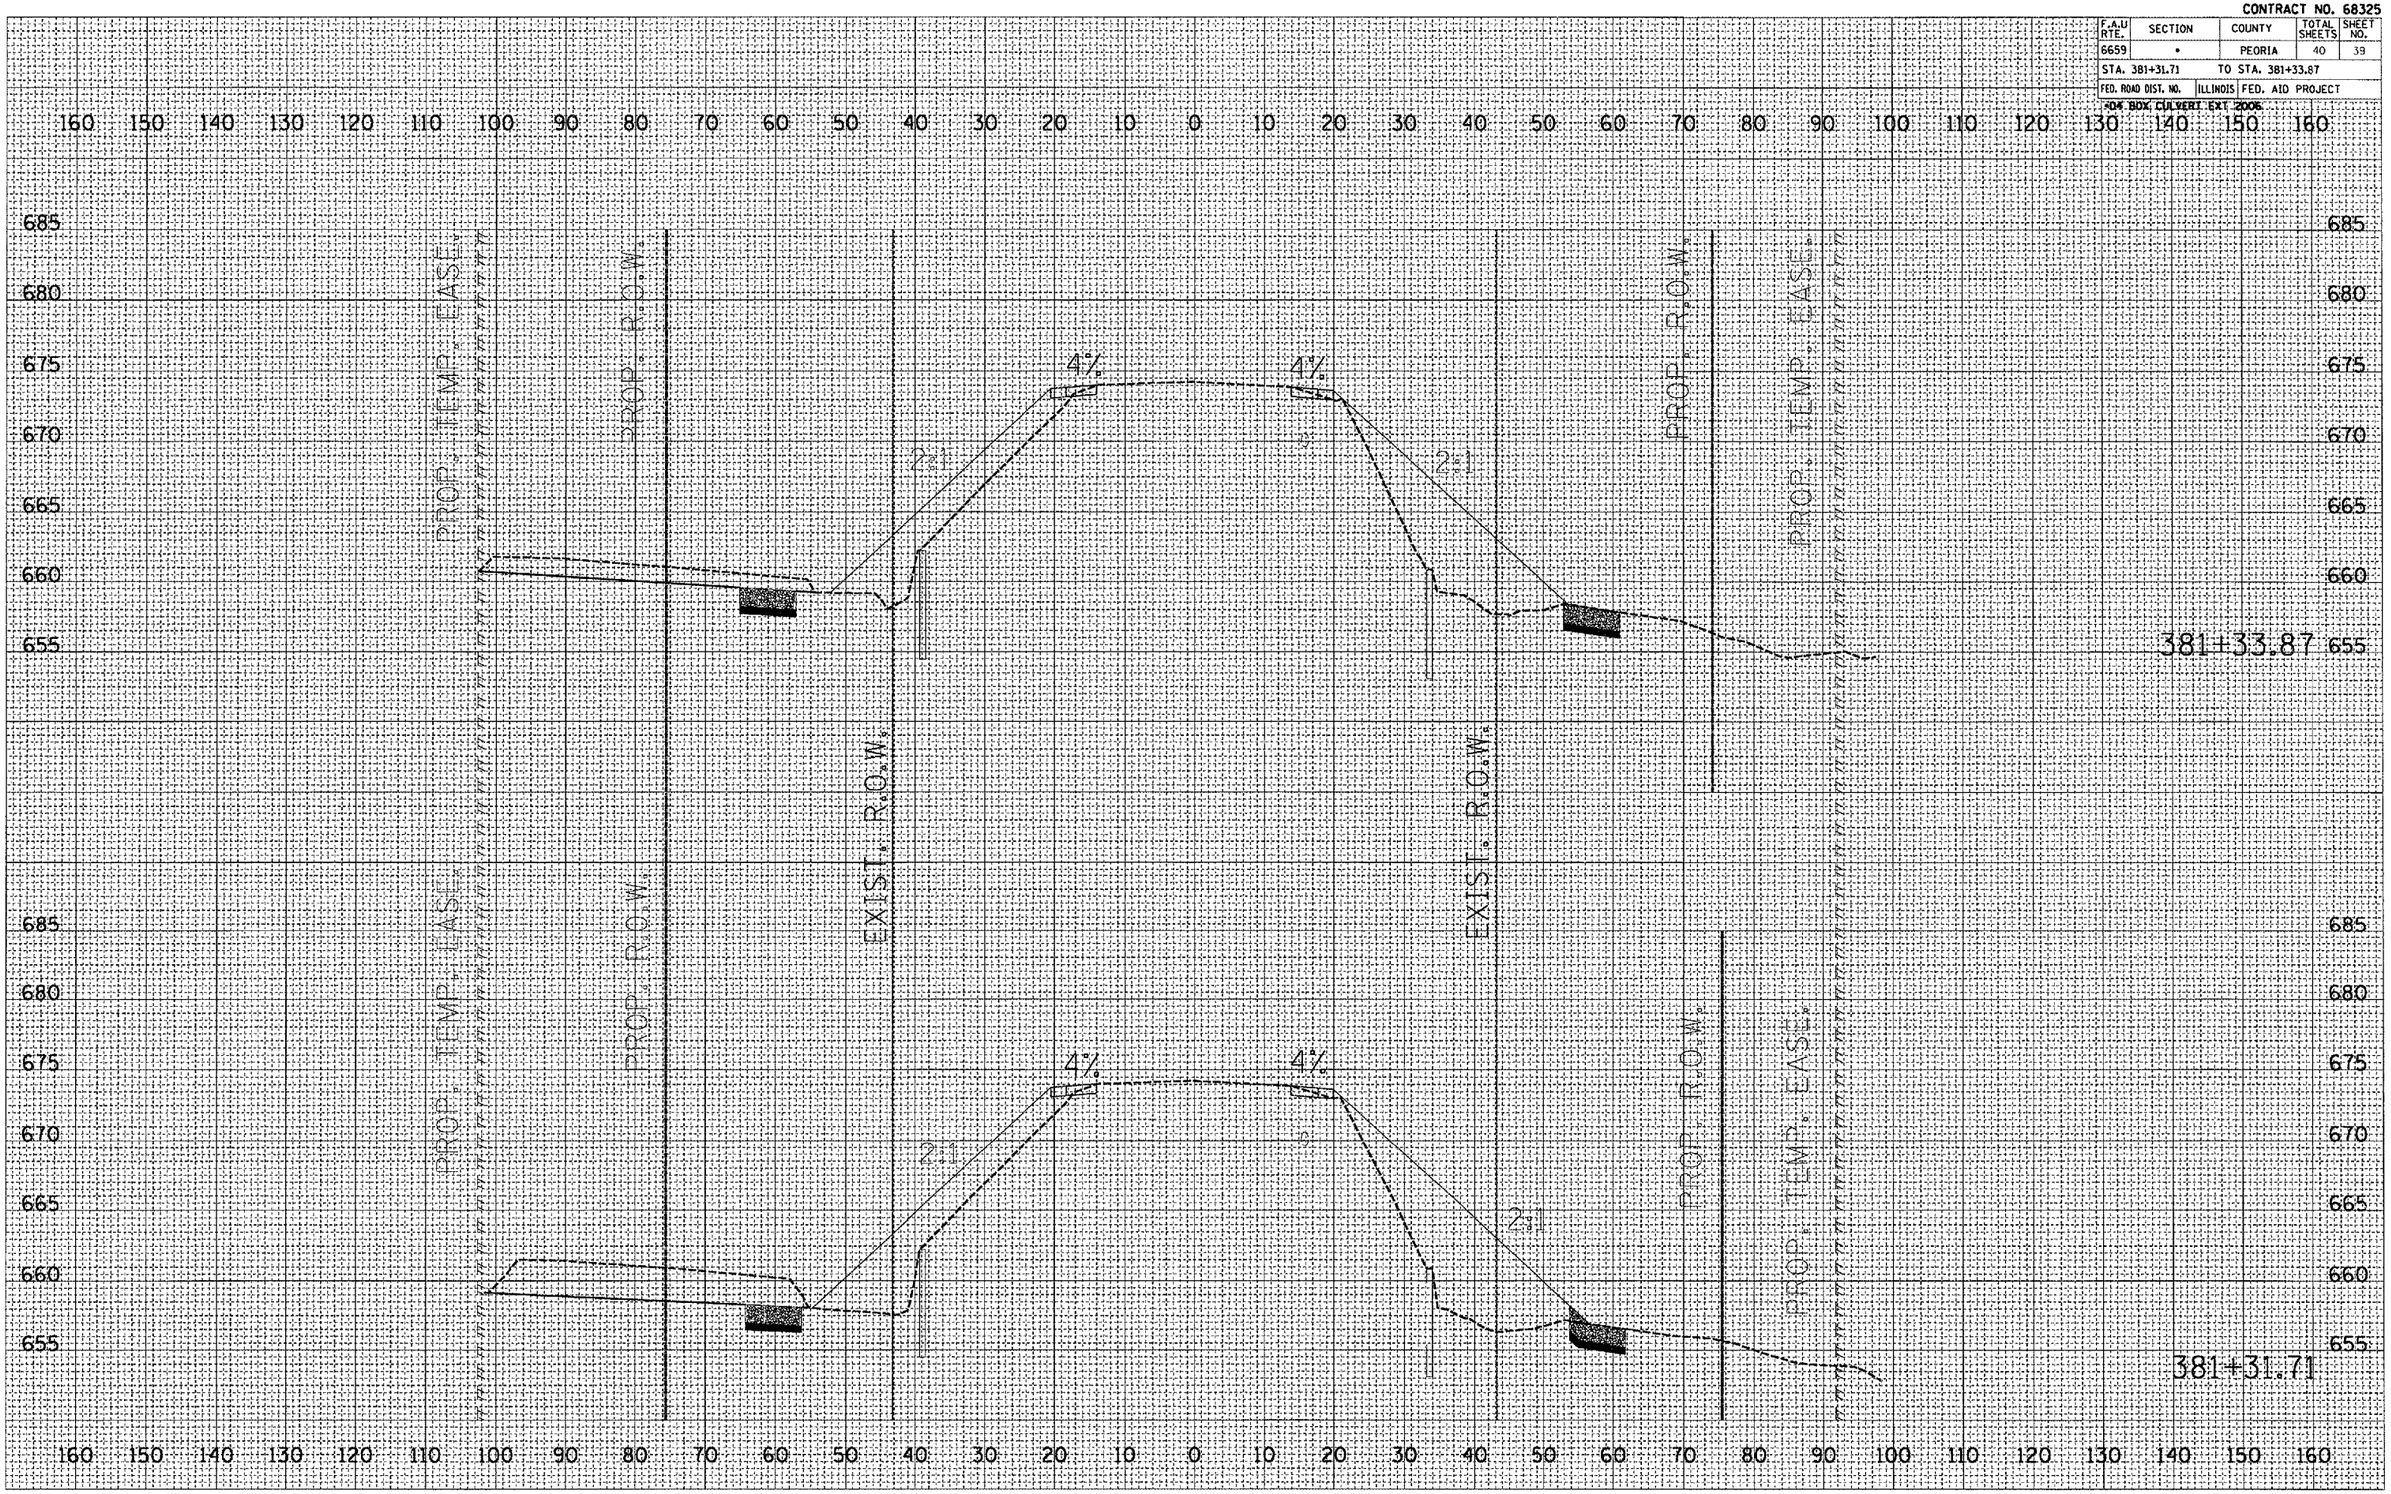

ORIGINAL SURVEY | SURVEYED | PLOTTED | TEMPLATE | AREAS | AREAS CHECKED | NOTE BOOK | NO. | BY | DATE

FINAL SURVEY | SURVEYED | PLOTTED | TEMPLATE | AREAS | AREAS CHECKED | NOTE BOOK | NO. | BY | DATE

PLOT DATE = 12/19/2005
FILE NAME = c:\projects\1\forms_nor\sheets\xsculv.dgn
PLOT SCALE = 21.6372 ' / IN.
REFERENCE = #REF#