CONTRACT NO. 68389

F.A.P. RTE.	SECTION	COUNTY	TOTAL SHEETS	SHEET NO.
646	*	PEORIA	30	26

STA. 267+30.00 TO STA. 267+30.00

FED. ROAD DIST. NO. | ILLINOIS | FED. AID PROJECT

* D4 SLOPE REPAIR 2006

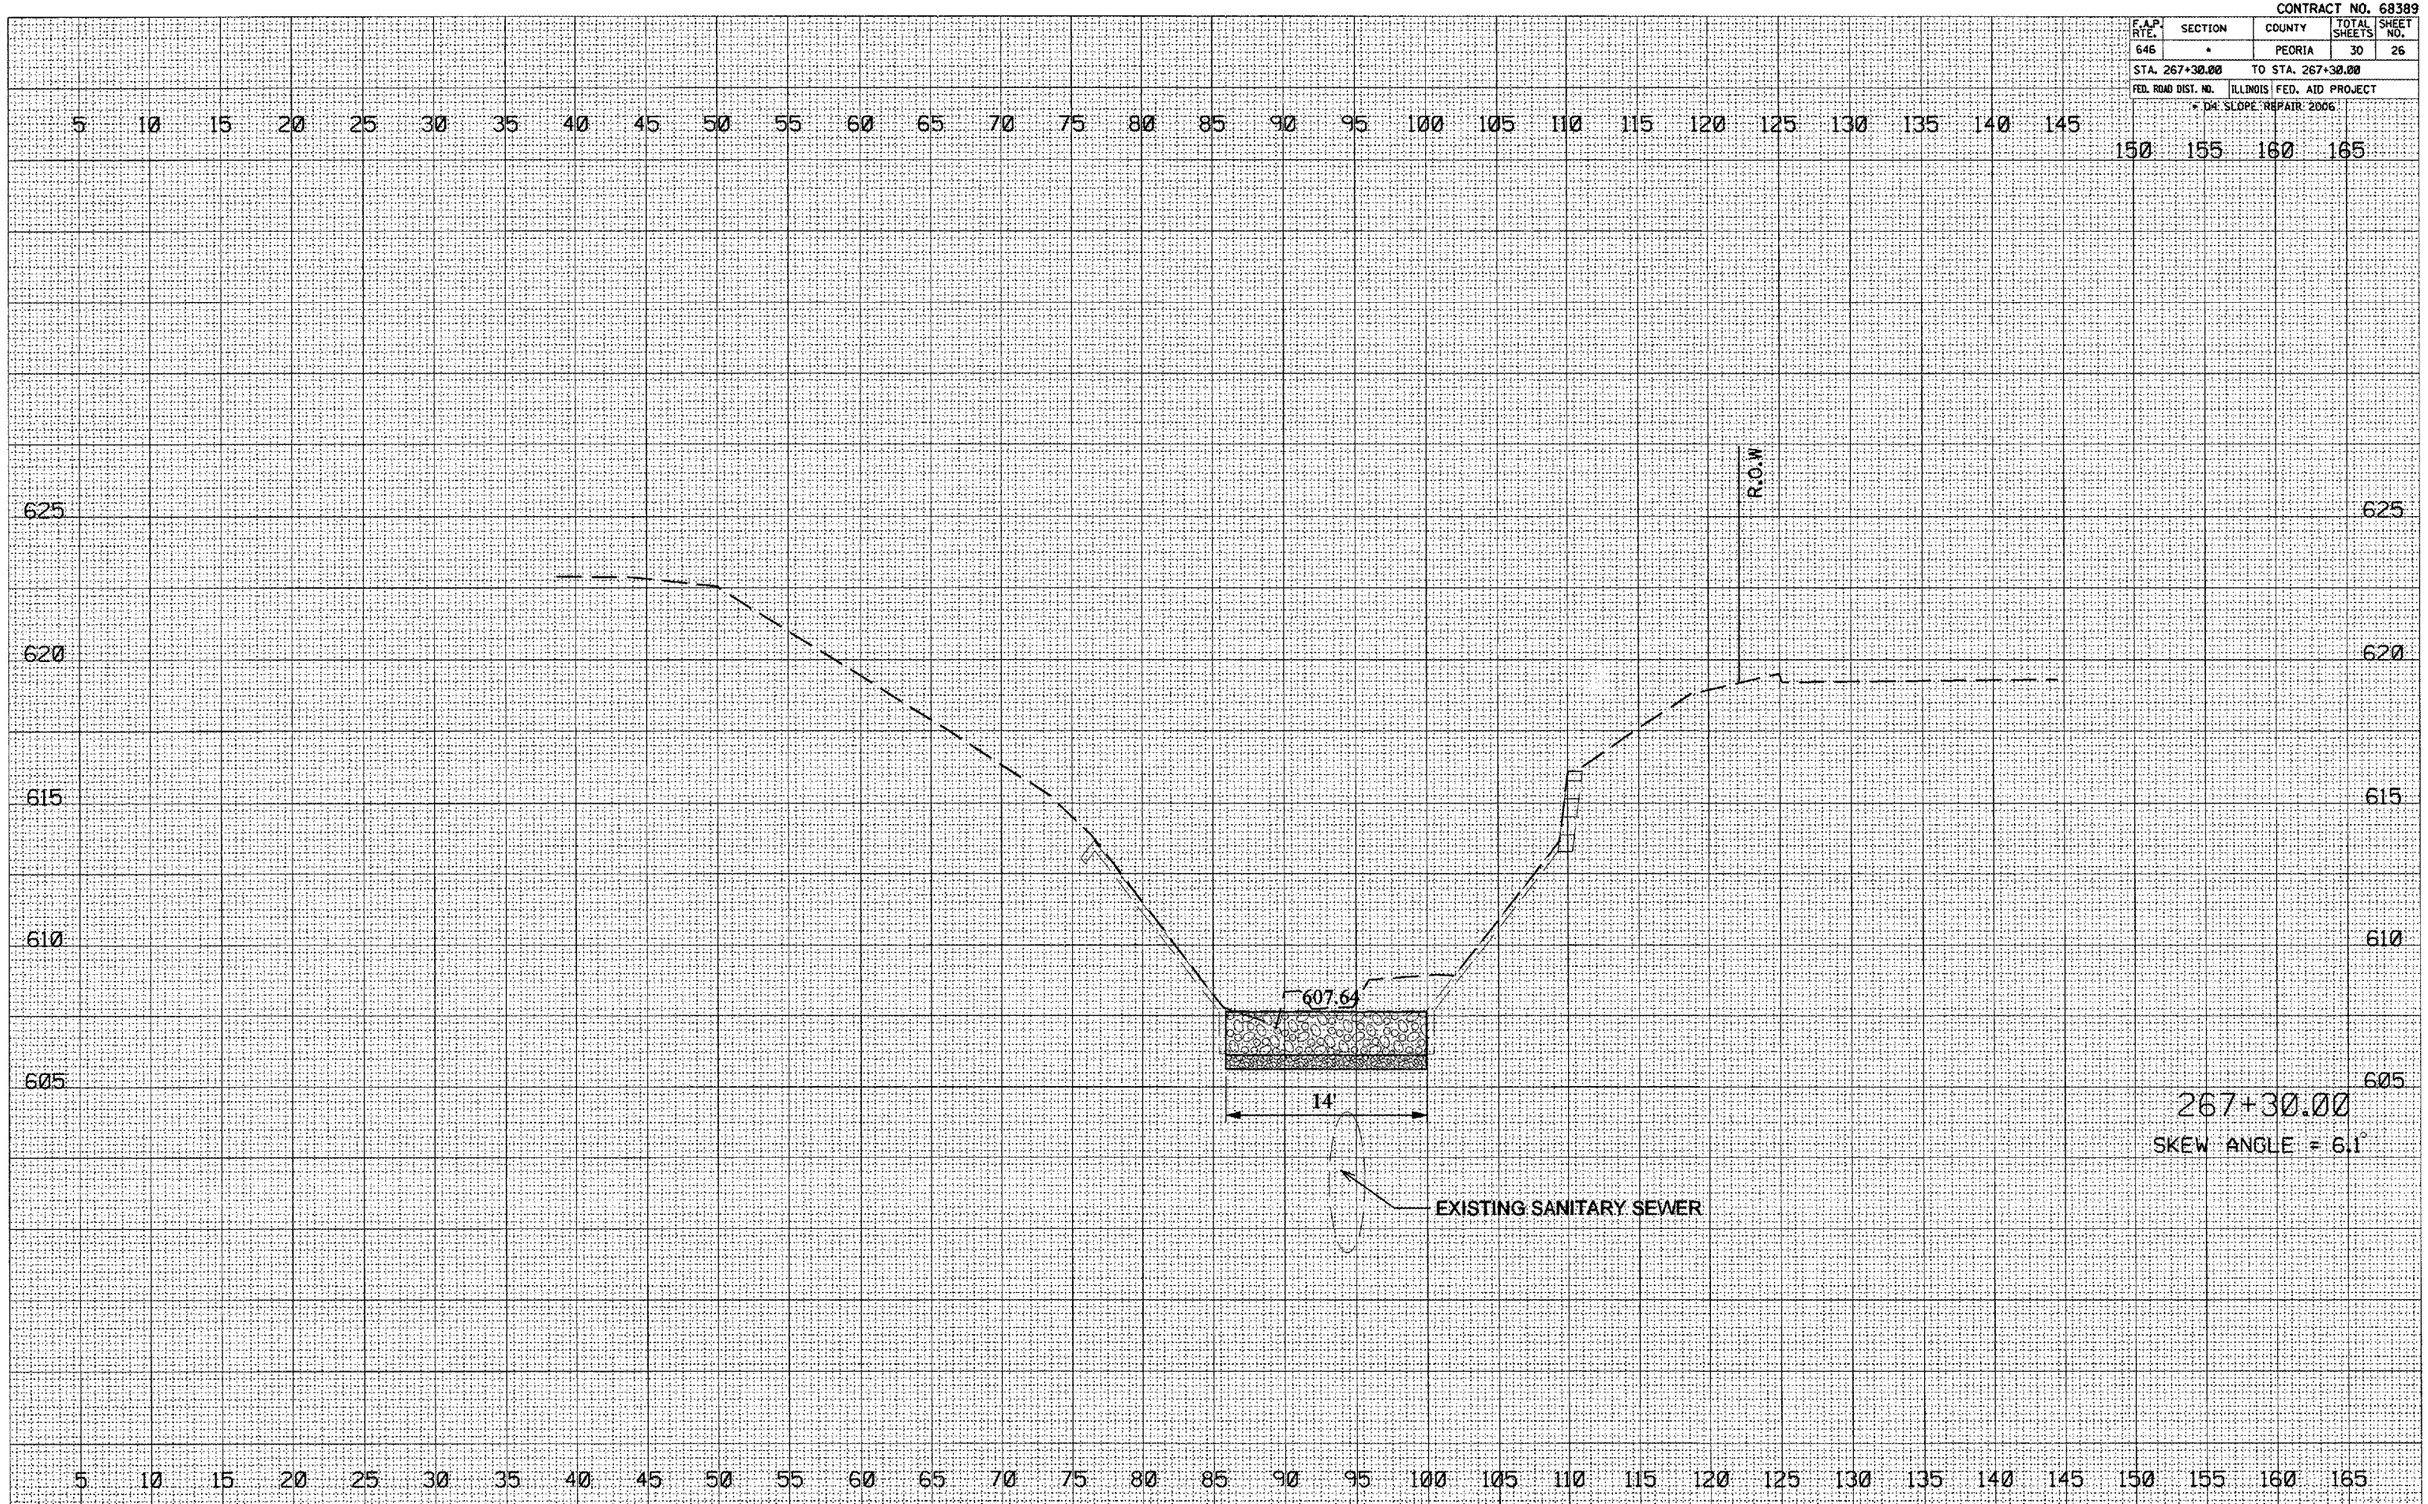

FINAL SURVEY | NOTE BOOK NO. | SURVEYED | PLOTTED | TEMPLATE | AREAS | AREAS CHECKED | BY | DATE

ORIGINAL SURVEY | NOTE BOOK NO. | SURVEYED | PLOTTED | TEMPLATE | AREAS | AREAS CHECKED | BY | DATE

PLOT DATE = 10/24/2005
FILE NAME = o:\projects\140fhill\sht2.dgn
PLOT SCALE = 10.6019 ' / IN.
USER NAME = orespole