F.A.U. RTE.	SECTION	COUNTY	TOTAL SHEETS	SHEET NO.
	05-00180-00-BR	COOK	14	7
STA.	TO STA.			
FED. ROAD DIST. NO.	ILLINOIS	FED. AID PROJECT		

CONTRACT NO. 83822

COORDINATE TABLE

	NORTHING	EASTING
A	1,972,231.33	1,081,254.46
B	1,972,234.99	1,081,256.59
C	1,972,248.04	1,081,272.26
D	1,972,246.90	1,081,291.63
E	1,972,226.99	1,081,335.45
F	1,972,214.53	1,081,362.86
G	1,972,225.29	1,081,264.83
H	1,972,228.96	1,081,266.96
I	1,972,237.01	1,081,277.28
J	1,972,236.67	1,081,291.22
K	1,972,220.20	1,081,332.36
L	1,972,208.94	1,081,360.49

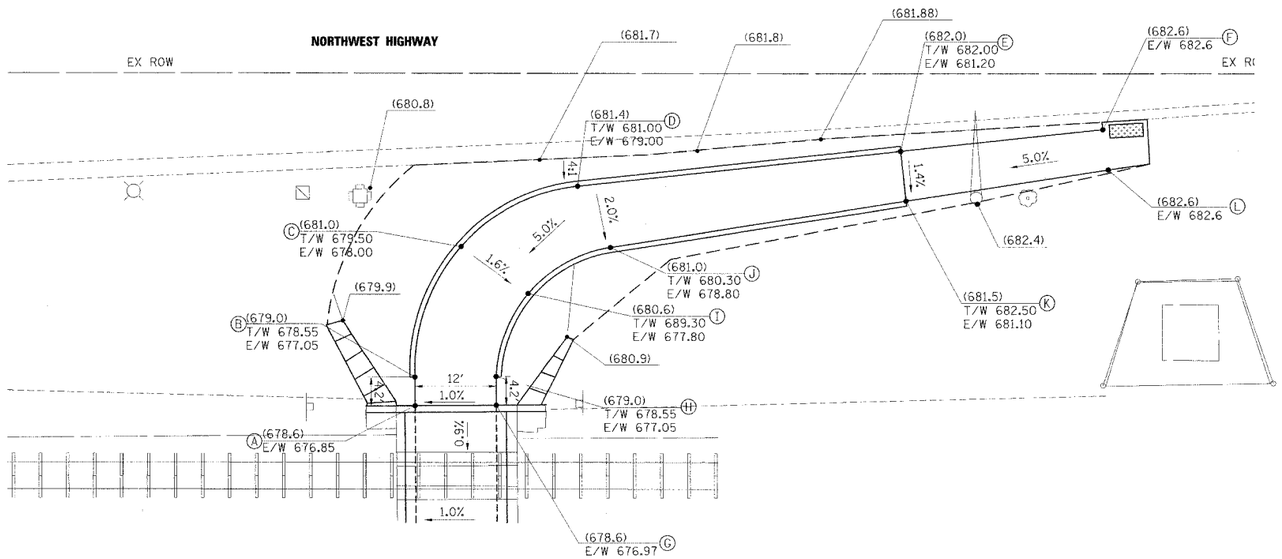

SIDEWALK GRADING DETAIL

NORTHWEST HIGHWAY (US ROUTE 14)

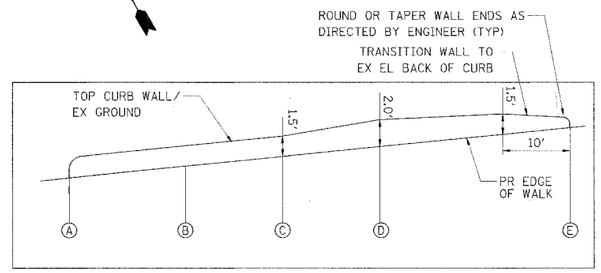

CURB WALL A-B-C-D-E PROFILE

SCALE:
1"=10' HORZ 1"=5' VERT

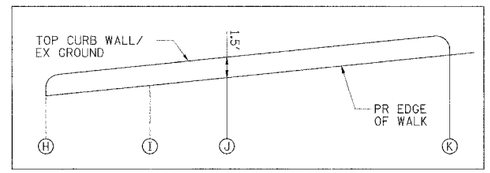

CURB WALL F-G-H-I-J-K PROFILE

SCALE:
1"=10' HORZ 1"=5' VERT

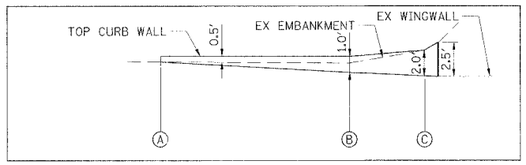

CURB WALL A-B-C PROFILE

SCALE:
1"=5' HORZ 1"=5' VERT

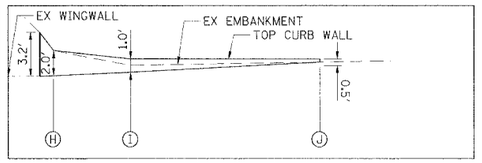

CURB WALL H-I-J PROFILE

SCALE:
1"=5' HORZ 1"=5' VERT

CURB WALL K-L-M-N-O-P PROFILE

SCALE:
1"=5' HORZ 1"=2' VERT

COORDINATE TABLE

	NORTHING	EASTING
A	1,972,185.97	1,081,200.21
B	1,972,178.85	1,081,212.26
C	1,972,177.62	1,081,219.14
D	1,972,182.43	1,081,225.99
E	1,972,189.41	1,081,230.06
F	1,972,183.37	1,081,240.43
G	1,972,176.23	1,081,236.27
H	1,972,168.13	1,081,235.39
I	1,972,162.58	1,081,239.83
J	1,972,155.47	1,081,251.89
K	1,972,181.67	1,081,197.67
L	1,972,174.04	1,081,210.58
M	1,972,171.80	1,081,224.24
N	1,972,169.78	1,081,227.66
O	1,972,158.78	1,081,236.43
P	1,972,151.16	1,081,249.35

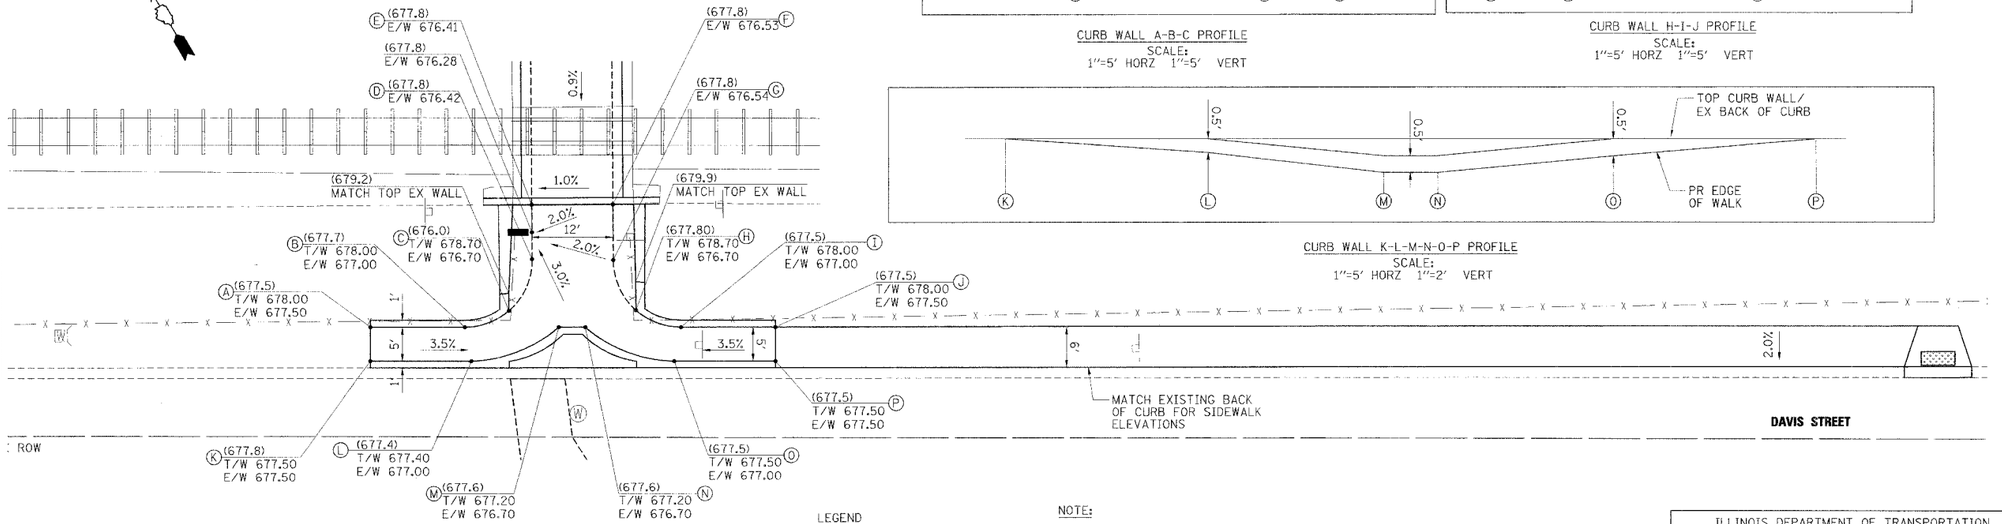

SIDEWALK GRADING DETAIL

DAVIS STREET

LEGEND

(EX ELEV) — SEE COORDINATE TABLE (X)

T/W= TOP OF WALL ELEV

E/W= EDGE OF WALK ELEV

NOTE:

1. REFER TO TABLE FOR COORDINATE INFORMATION FOR CORRESPONDING POINTS.
2. TOP OF THE CURB WALL MAY BE VARIED DURING CONSTRUCTION TO SUIT GROUND CONDITIONS AS DIRECTED BY THE ENGINEER.
3. CONSTRUCTION/CONTRACTION JOINTS SHALL BE PROVIDED AT A 10' MAXIMUM SPACING IN SPECIAL SIDEWALK AND CURB WALL.

ILLINOIS DEPARTMENT OF TRANSPORTATION
PEDESTRIAN CULVERT UNDER UNION PACIFIC RAILROAD

GRADING DETAILS

0 5' 10' HORIZ

DATE 01/20/06

DRAWN BY JMH
CHECKED BY SDC

1/20/2006 8:00:24 AM
G:\chd03\08\Vroad\grading.sht

MM PZ 09.30.2005/07.1 ltd: 8.5in*11.0in*300.0dpi/0.0pt/0.0