85368
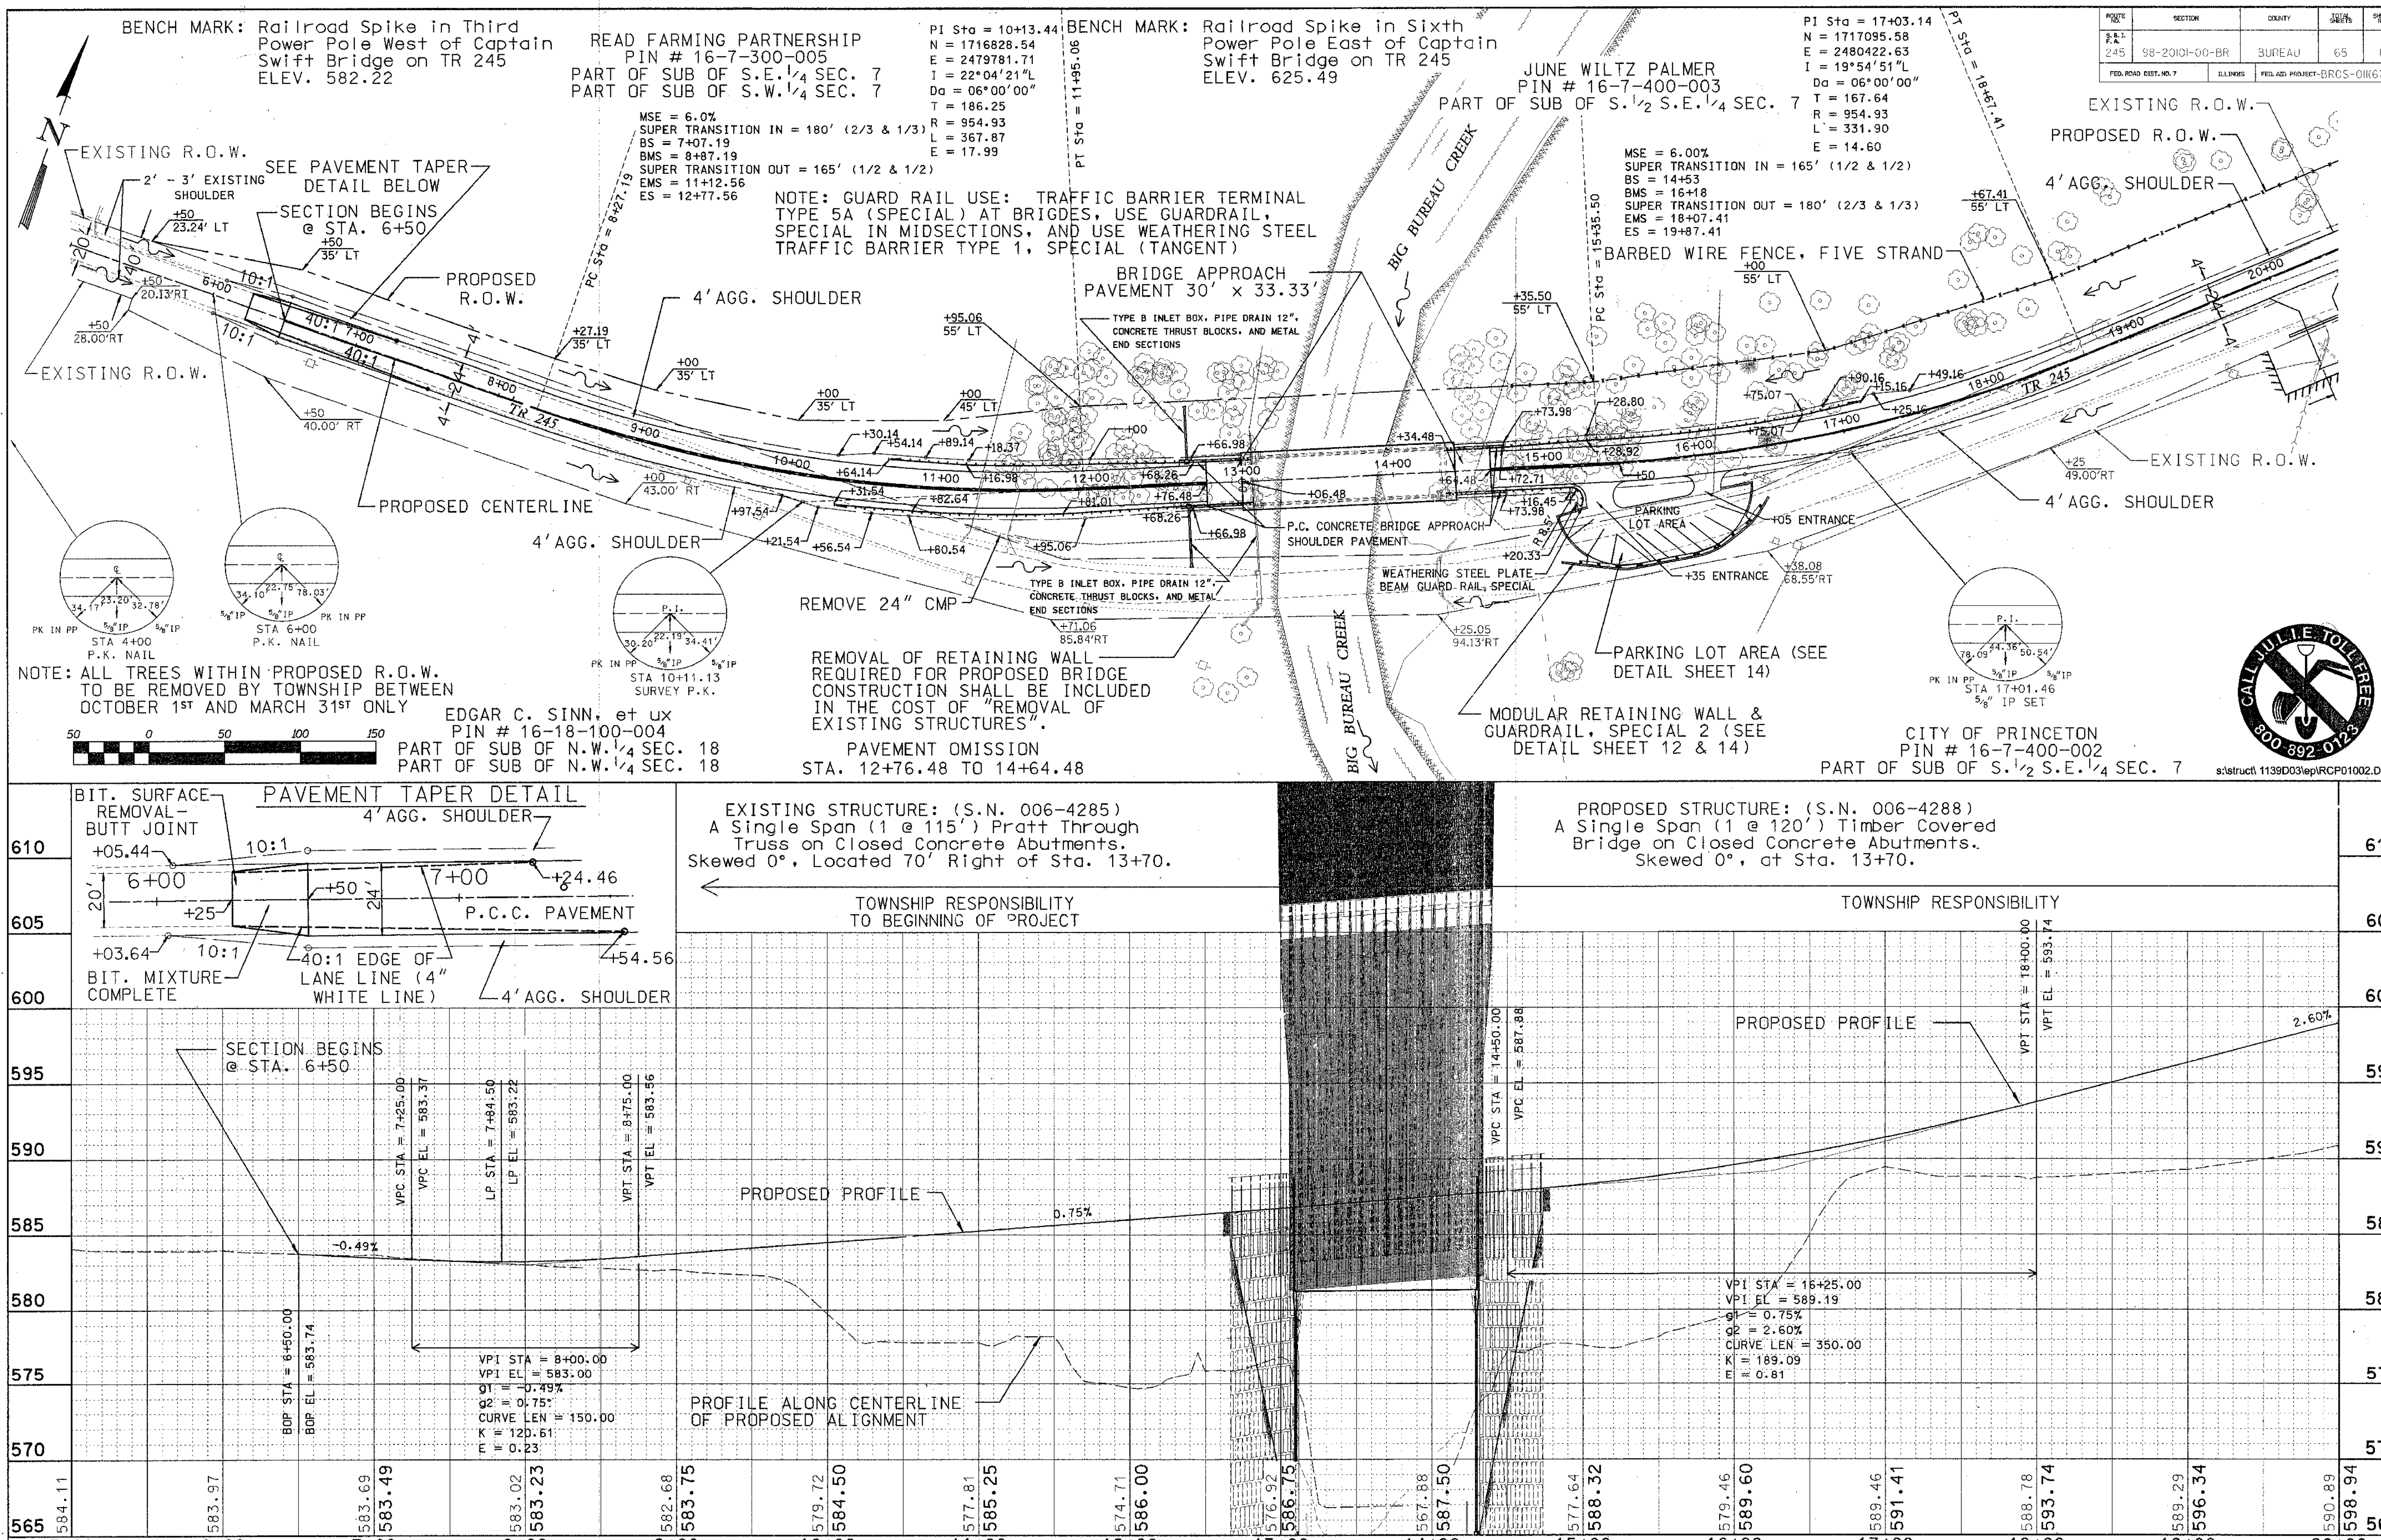
ROUTE NO.	SECTION	COUNTY	TOTAL SHEETS	SHEET NO.
S.B.I. F.A. 245	98-20101-00-BR	BUREAU	65	8
FED. ROAD DIST. NO. 7	ILLINOIS	FED. AID PROJECT-BROS-011(62)