C.H.	SECTION	COUNTY	TOTAL SHEETS	SH NO
5	85-00043-00-RS	DEWITT	79	
STA. 68+00		TO STA. 83+00		
FED. ROAD DIST. NO.	ILLINOIS	FED. AID PROJECT		

CONTRACT No. 91316

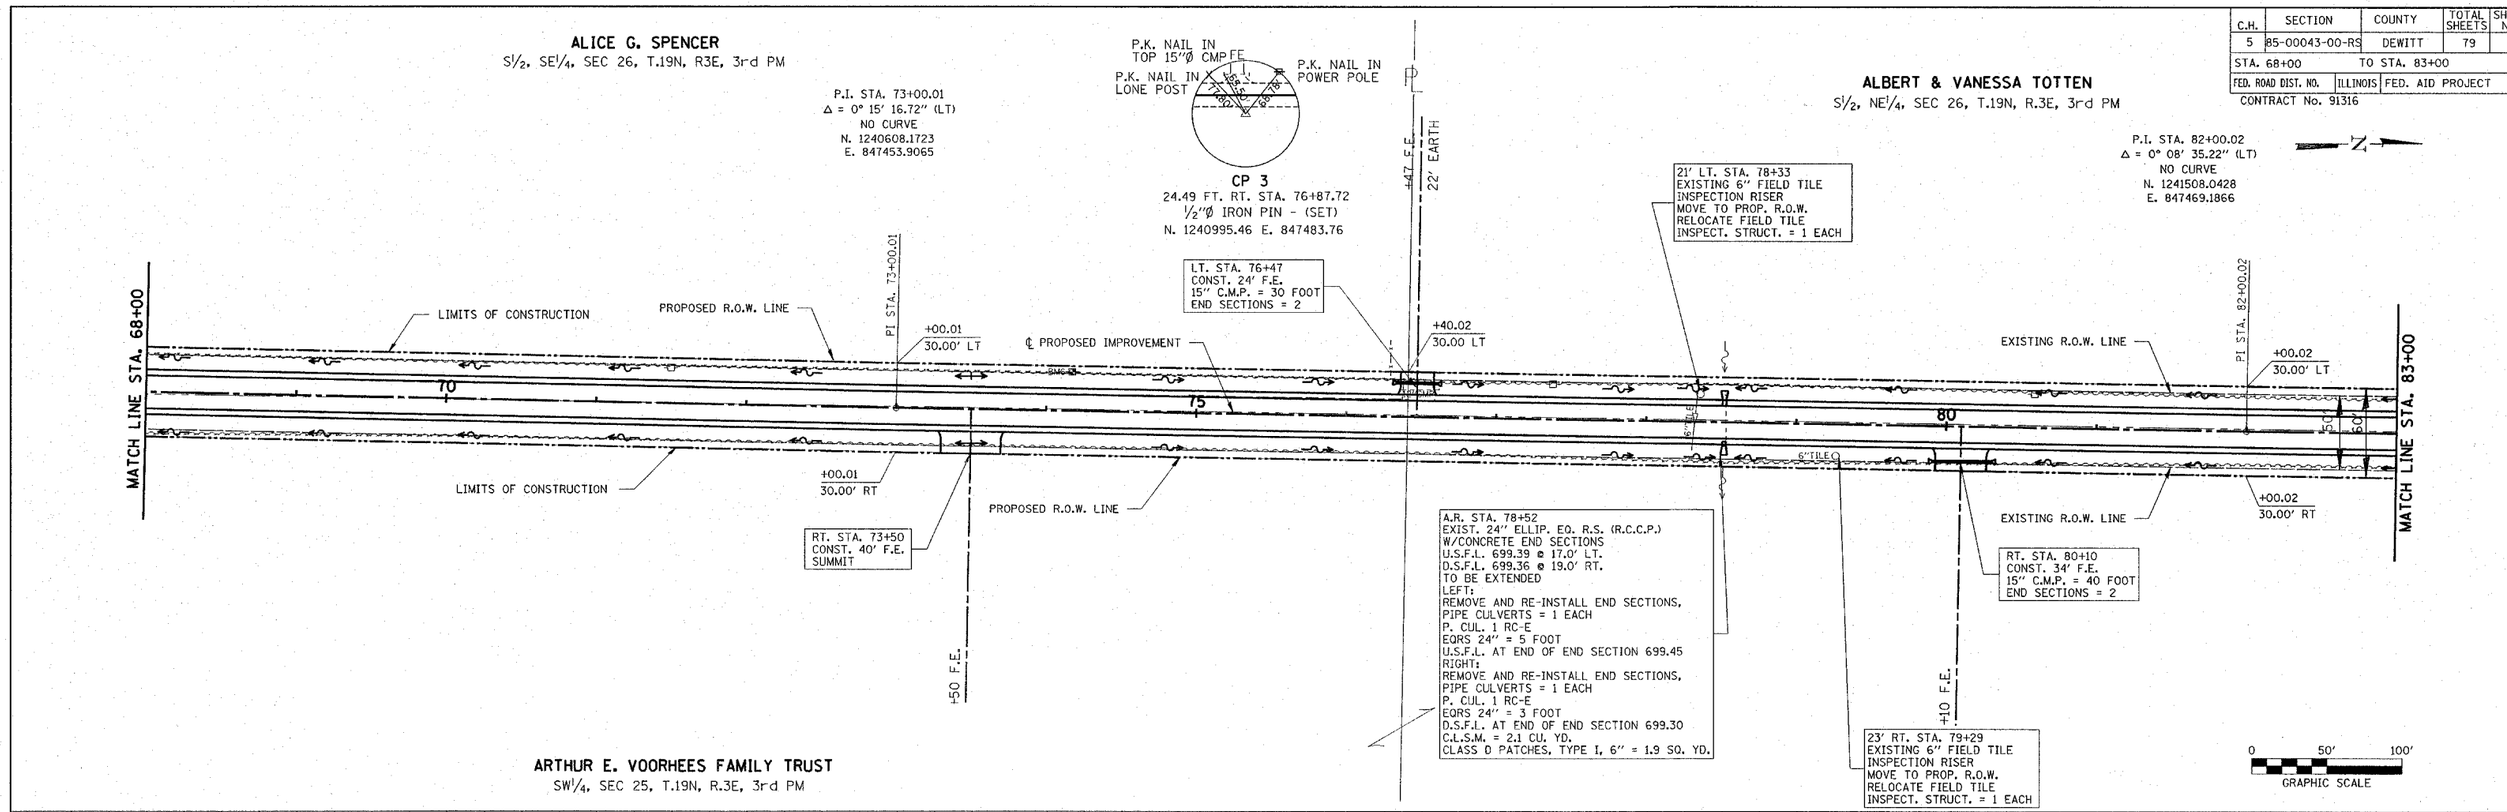

PLAN
SURVEYED
PLATTED
ALIGNMENT CHECKED
RT. OF WAY CHECKED
PLAN FILE NAME
NOTE BOOK
NO.
BY
DATE

PROFILE
SURVEYED
PLATTED
GRADES CHECKED
B.M. NOTED
PROFILE NOTATIONS CHKD
NOTE BOOK
NO.
BY
DATE