CONTRACT NO. 94964

F.A.P. RTE.	SECTION	COUNTY	TOTAL SHEETS	SHEET NO.
327	138-1 & 138-2	MARION	78	66

STA. 339+50.00 TO STA. 339+75.00

FED. ROAD DIST. NO. _ ILLINOIS FED. AID PROJECT

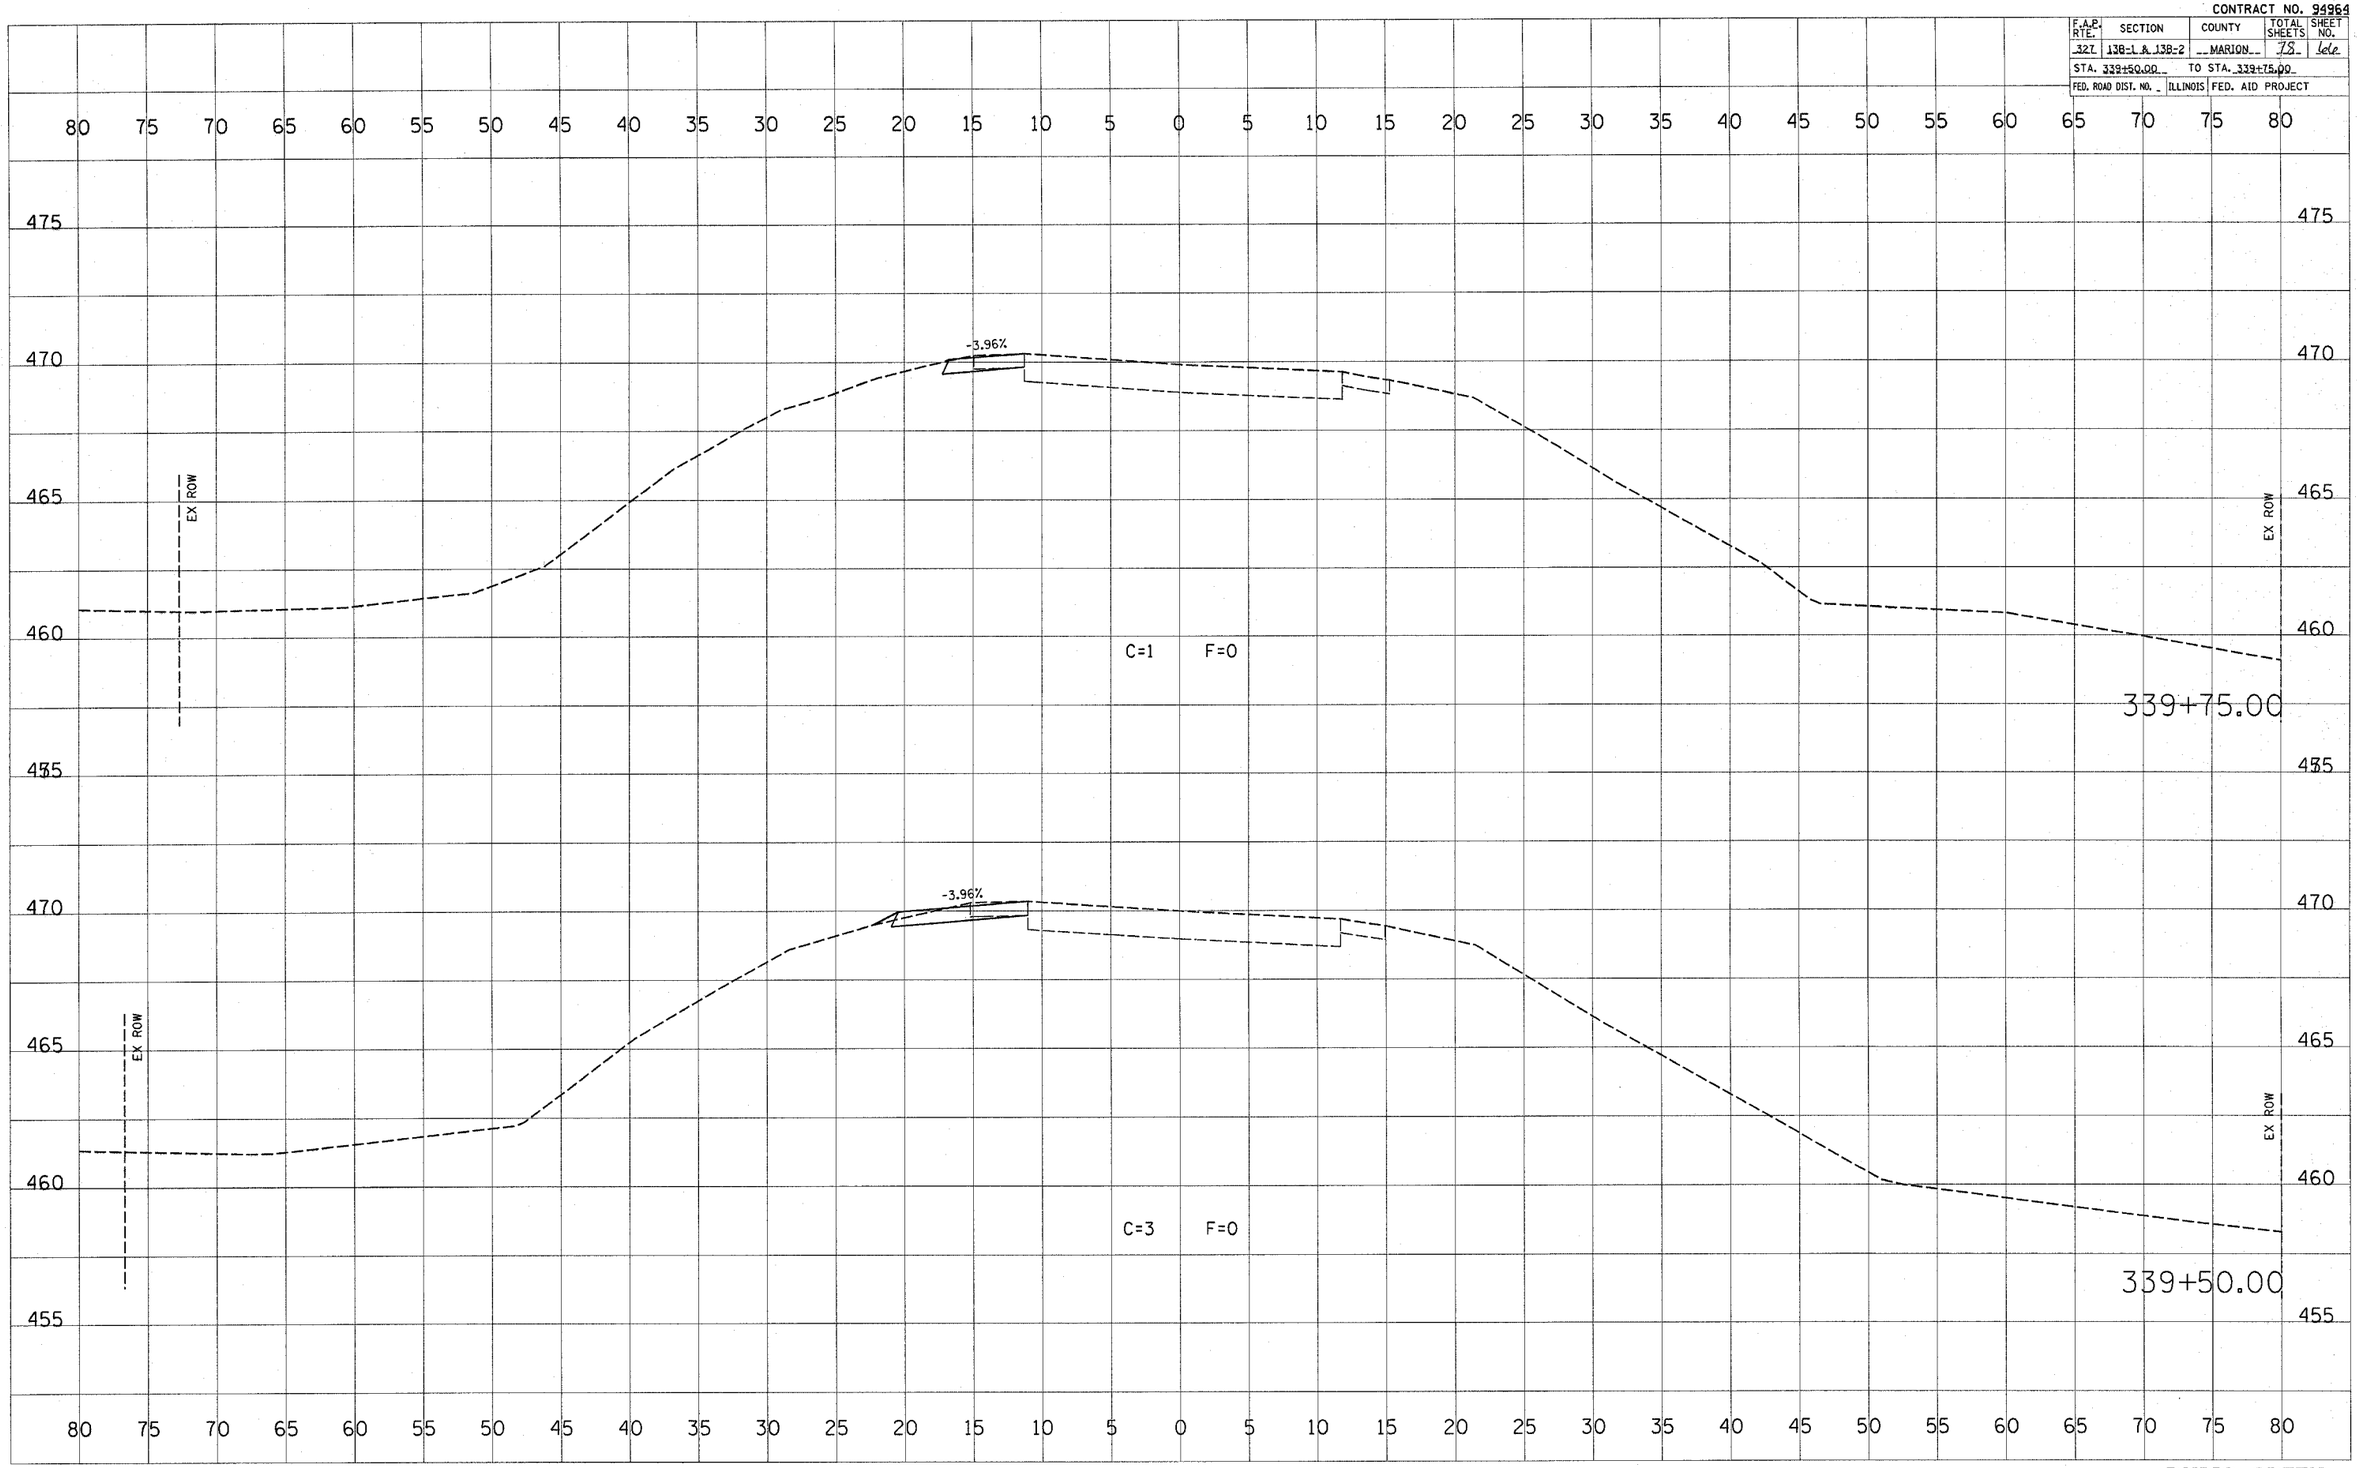

FINAL SURVEY NOTE BOOK NO. SURVEYED PLOTTED TEMPLATE AREAS AREAS CHECKED BY DATE

ORIGINAL SURVEY NOTE BOOK NO. SURVEYED PLOTTED TEMPLATE AREAS AREAS CHECKED BY DATE

PLOT DATE = 12/21/2005
FILE NAME = c:\projects\view\94964d\d03502a.dgn
PLOT SCALE = 5.0139 ' / IN.
USER NAME = hemmerje

DUMS CREEK