CONTRACT NO. 94964

F.A.P. RTE.	SECTION	COUNTY	TOTAL SHEETS	SHEET NO.
327	13B-1 & 13B-2	MARION	78	73
STA. 377+00.00		TO STA. 377+25.00		
FED. ROAD DIST. NO.	ILLINOIS	FED. AID PROJECT		

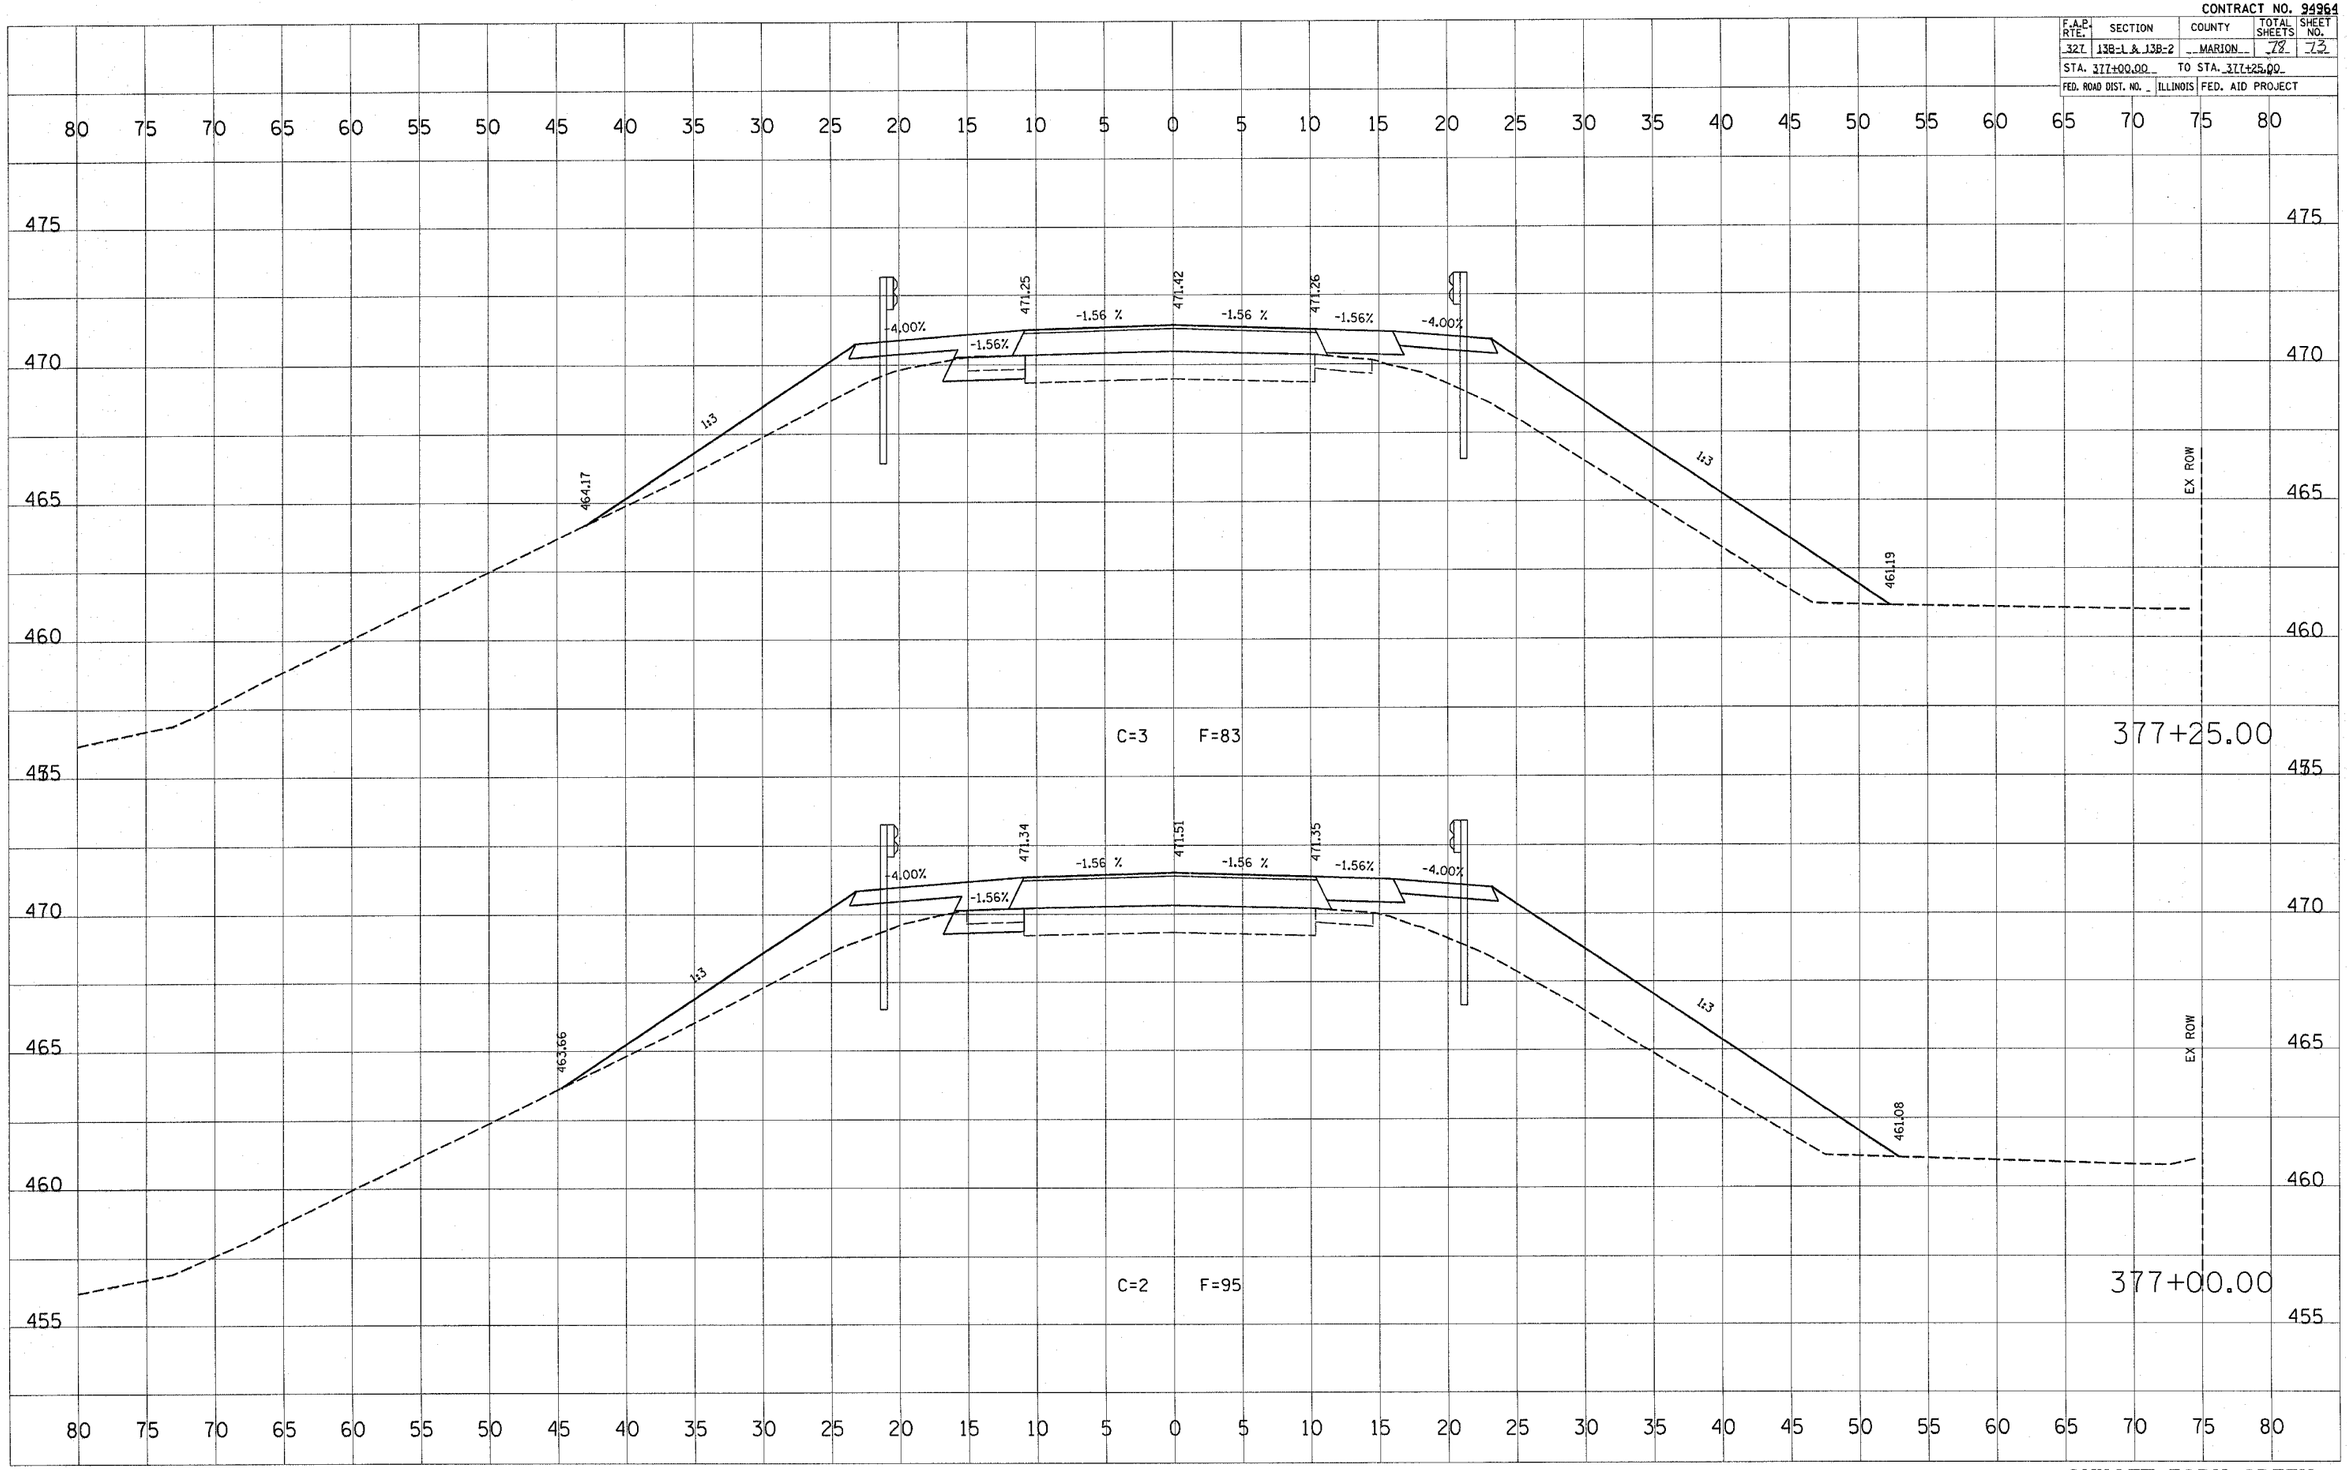

SKILLET FORK CREEK

FINAL SURVEY		BY	DATE
NOTE BOOK	SURVEYED		
	PLOTTED		
	TEMPLATE		
	AREAS		
	AREAS CHECKED		
NO.			

ORIGINAL SURVEY		BY	DATE
	SURVEYED		
	PLOTTED		
	TEMPLATE		
	AREAS		
	AREAS CHECKED		
NO.			

PLOT DATE = 12/21/2005
FILE NAME = e:\pwrc\projects\vsee\94964\d350024.dgn
PLOT SCALE = 5.0000 ' / IN.
USER NAME = hammesjk