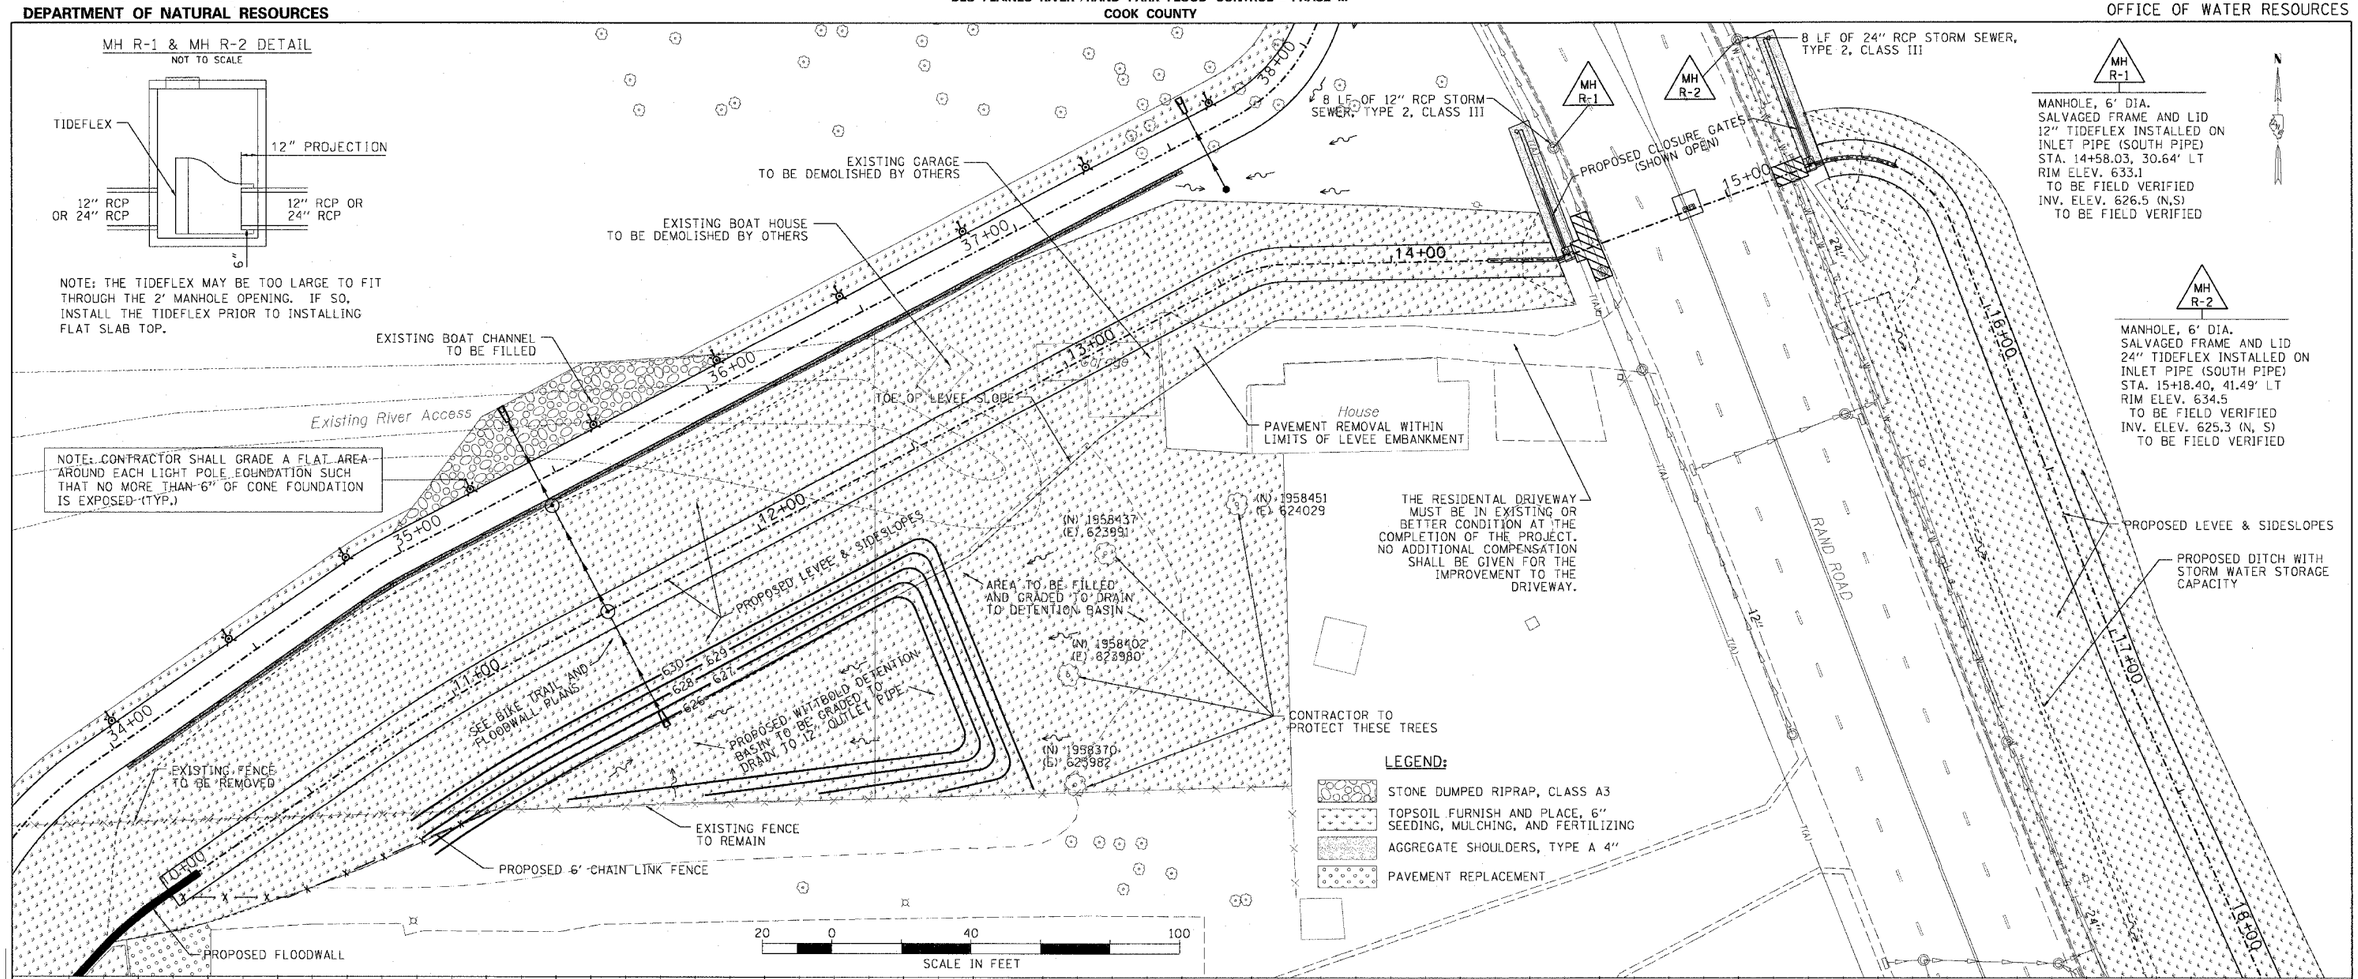

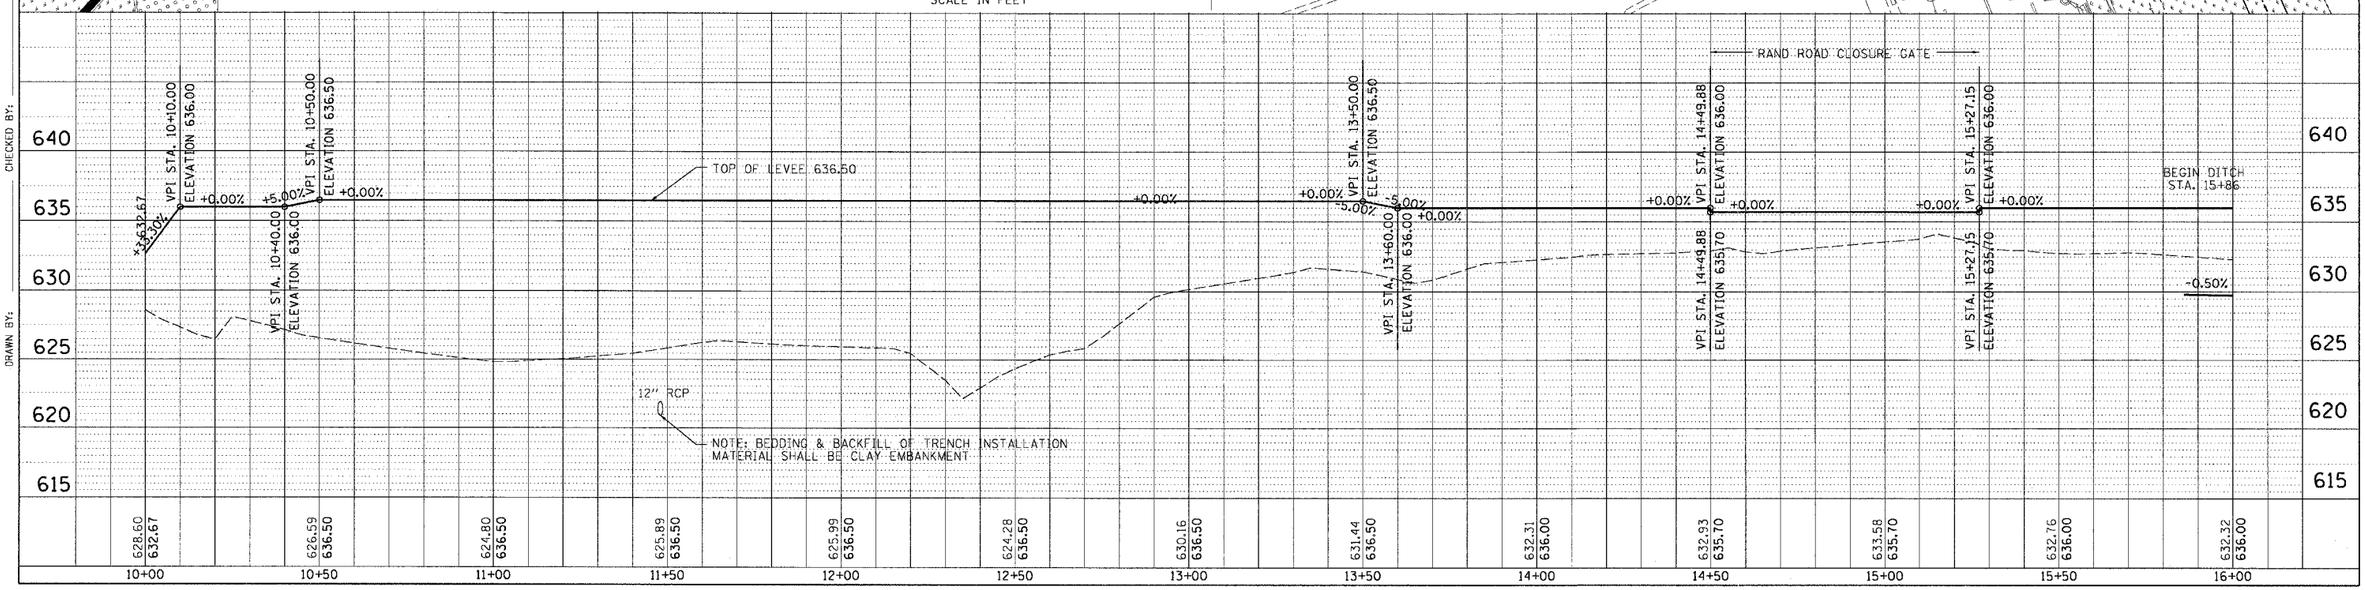

CHECKED BY:
CHECKED BY:
DESIGNED BY:
DRAWN BY:

01/30/2006 10:20:06 AM P:\P60003332\Civil\Sht\02EPP-07.SHT

LEVEE PLAN AND PROFILE