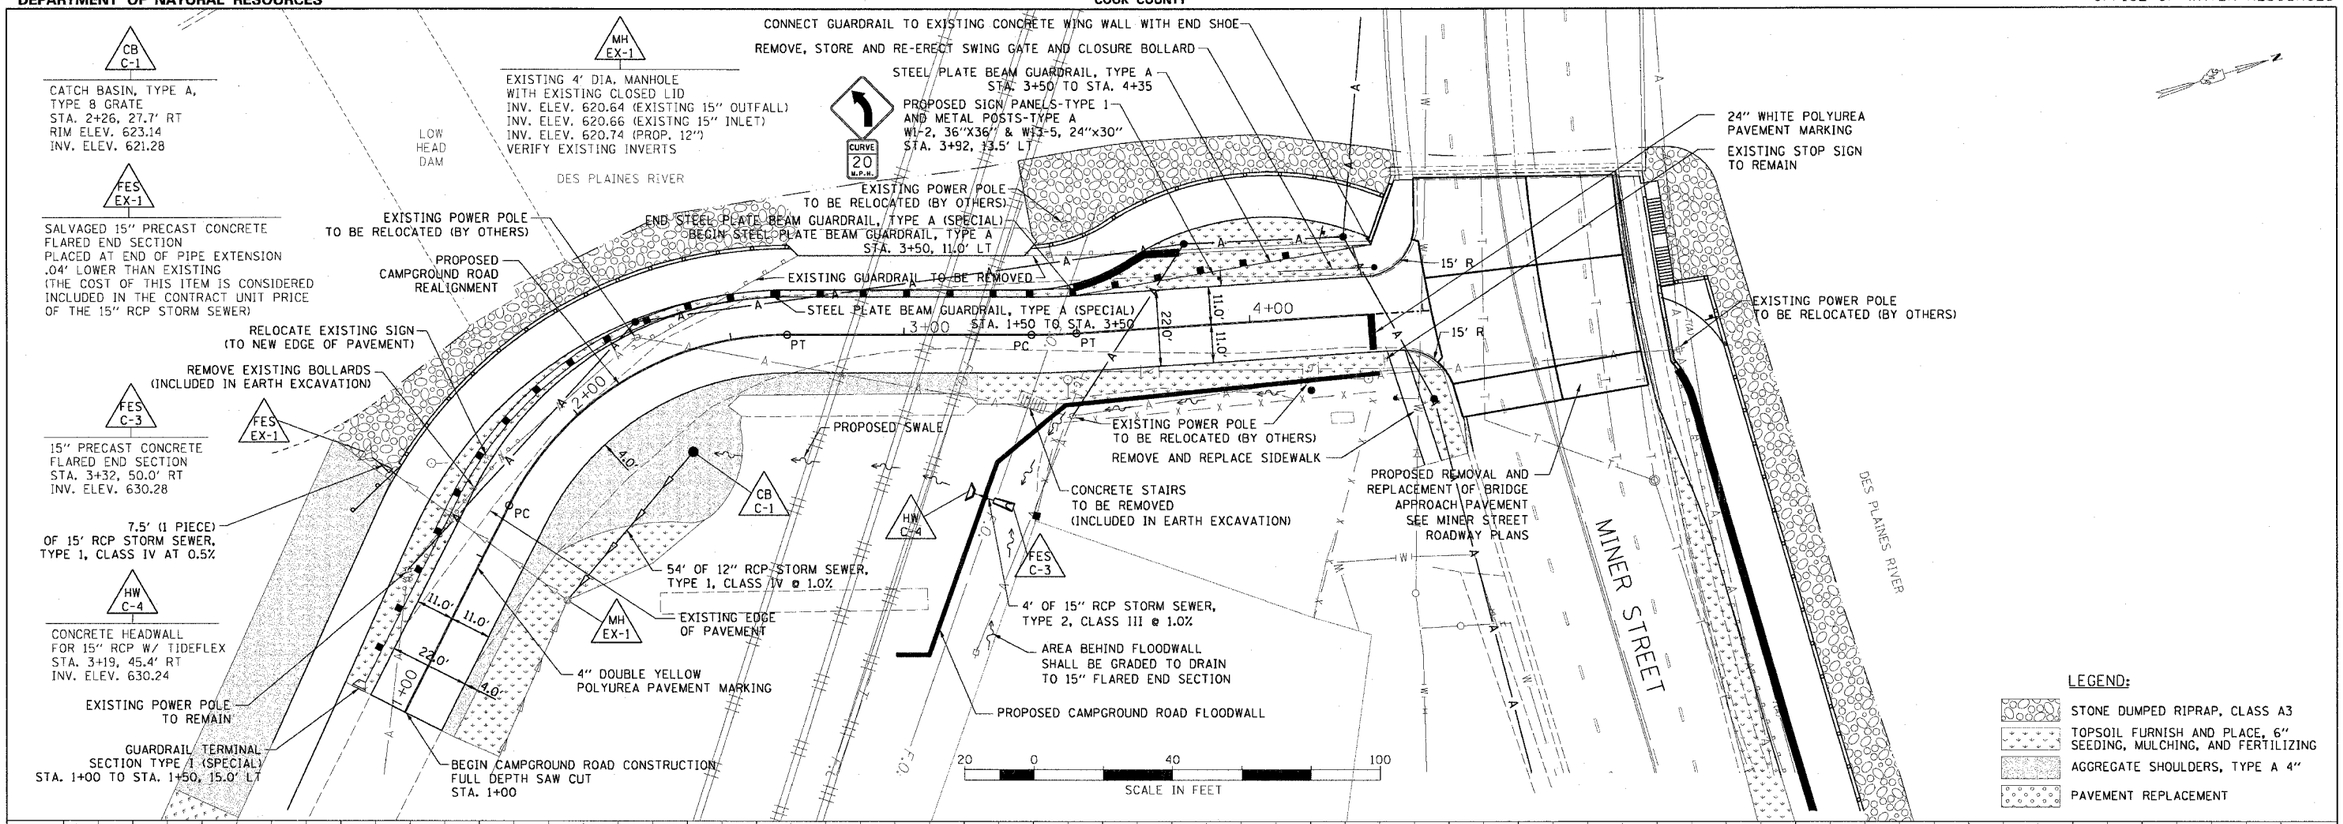

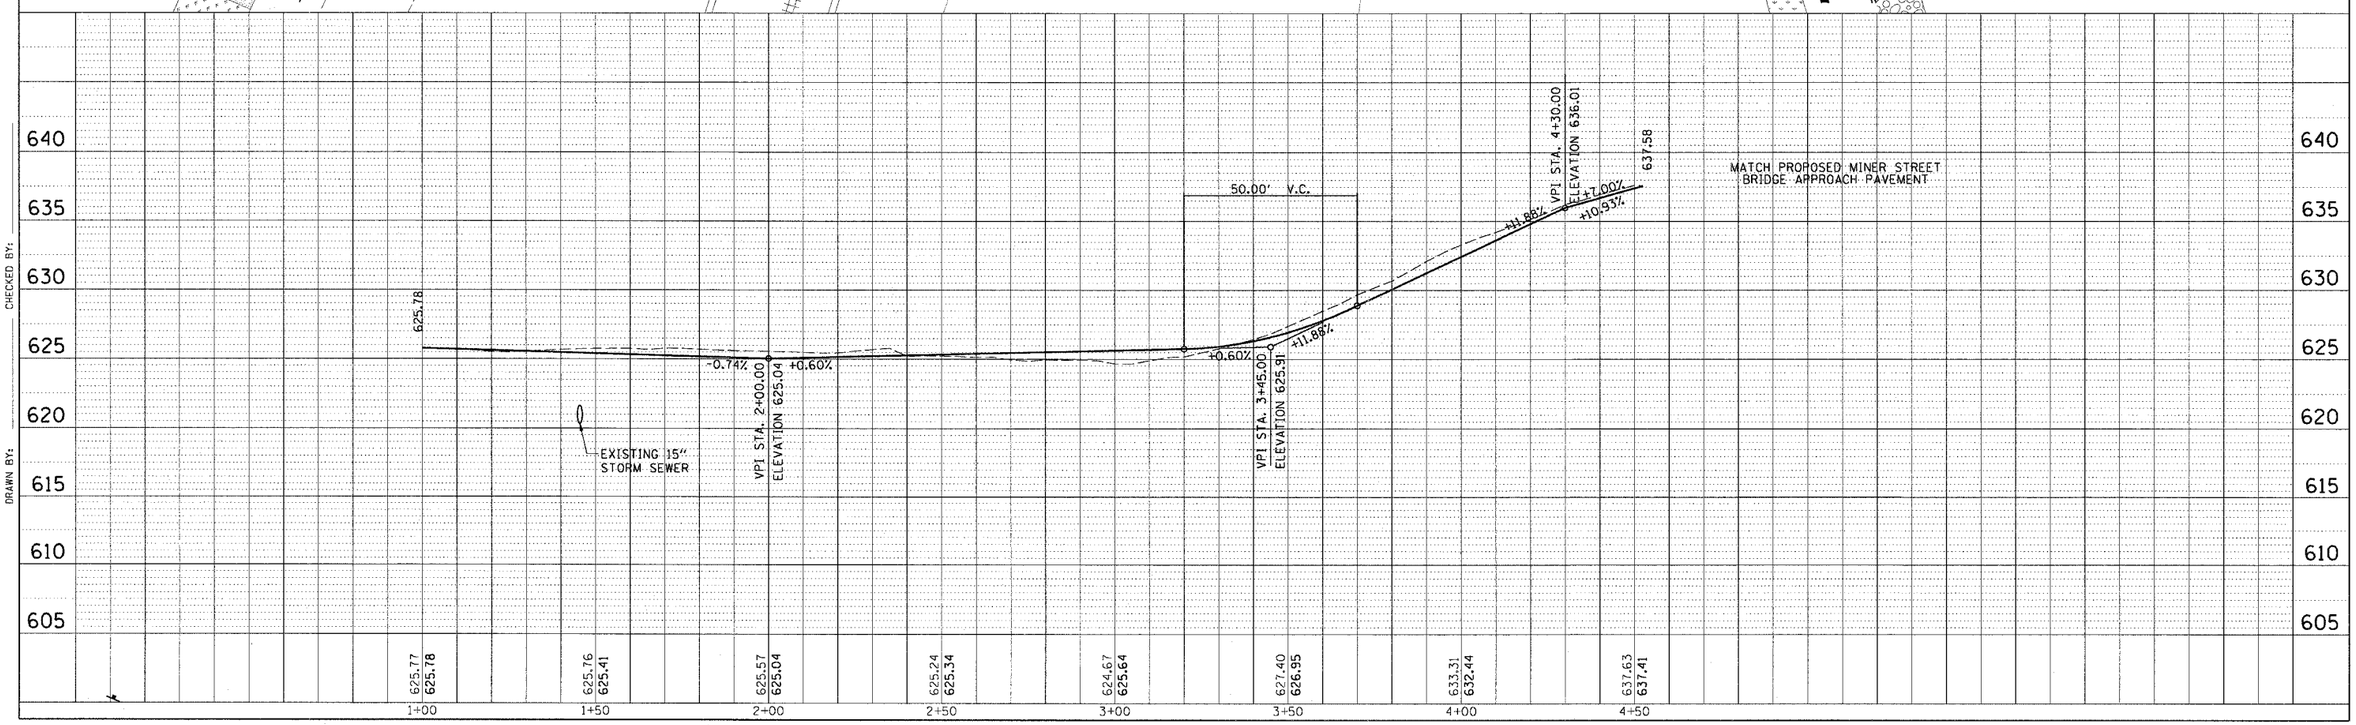

DESIGNED BY: CHECKED BY:
DRAWN BY: CHECKED BY:

01/30/2006 04:07:18 PM P:\P60003332\Civil\Sht\02CPP-11.SHT

CAMPGROUND ROAD PLAN AND PROFILE