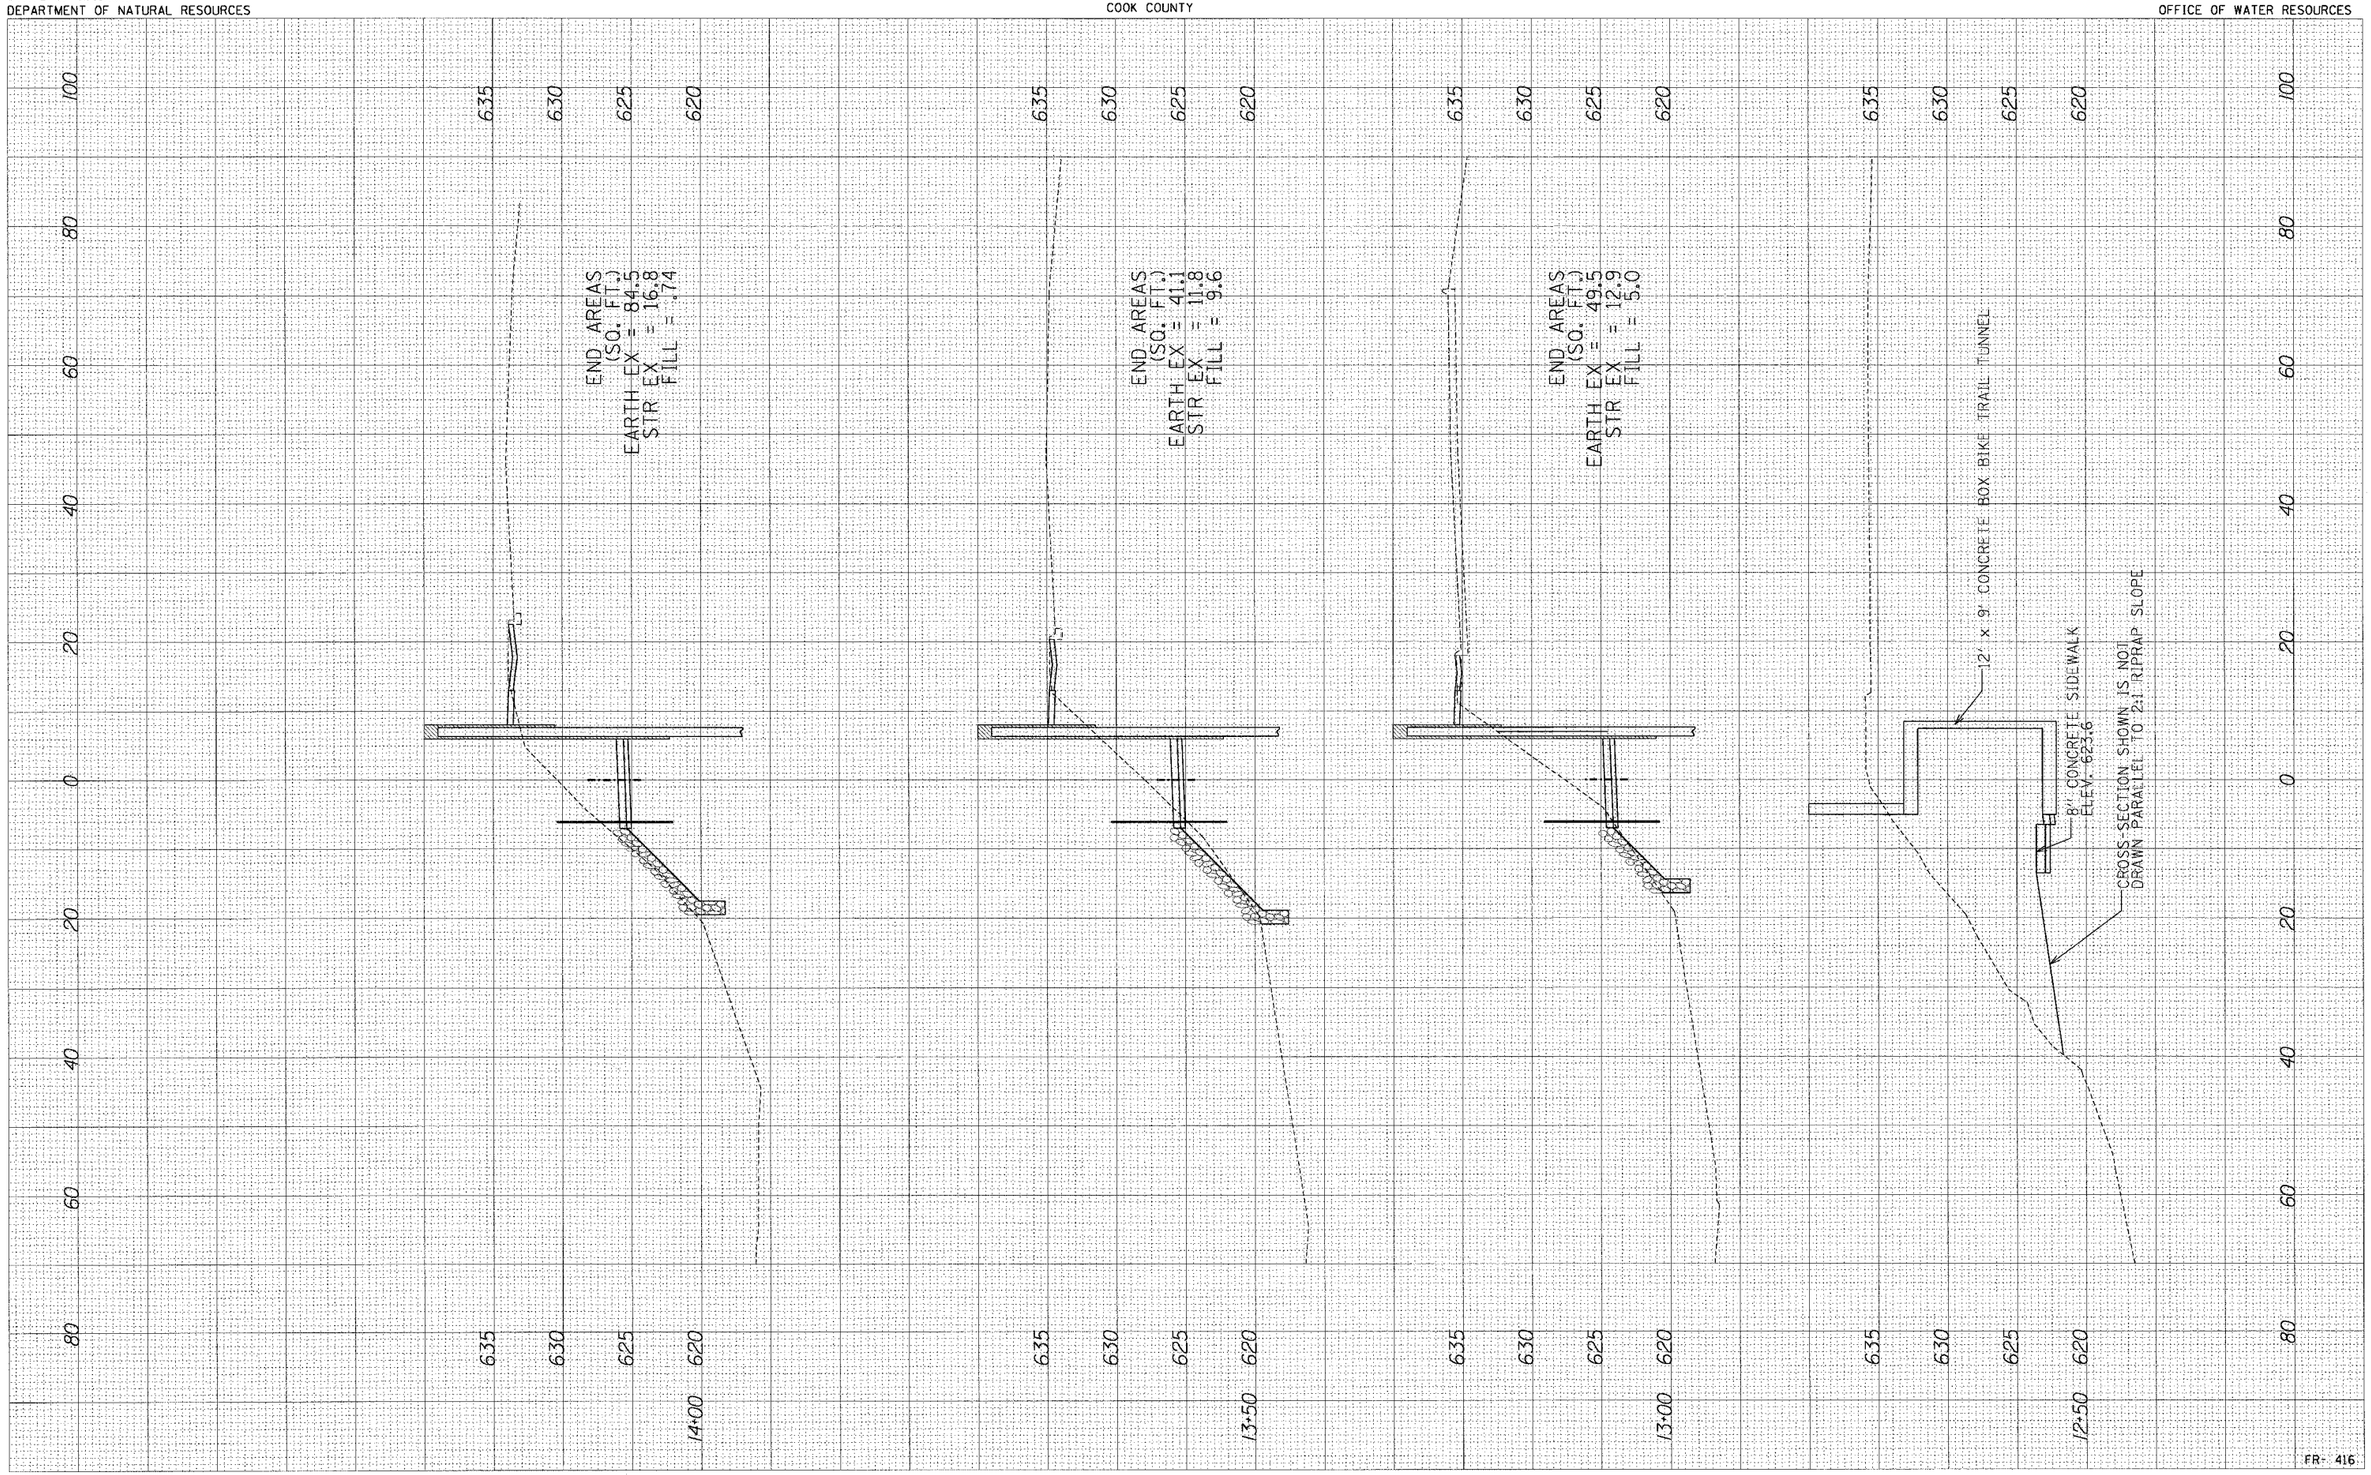

DESIGNED BY: _____ CHECKED BY: _____
DRAWN BY: _____ CHECKED BY: _____

FR- 416

C-35

TRAIL CROSS - SECTIONS