DESIGNED BY:_____ CHECKED BY:_____ DRAWN BY:_____ CHECKED BY:_____

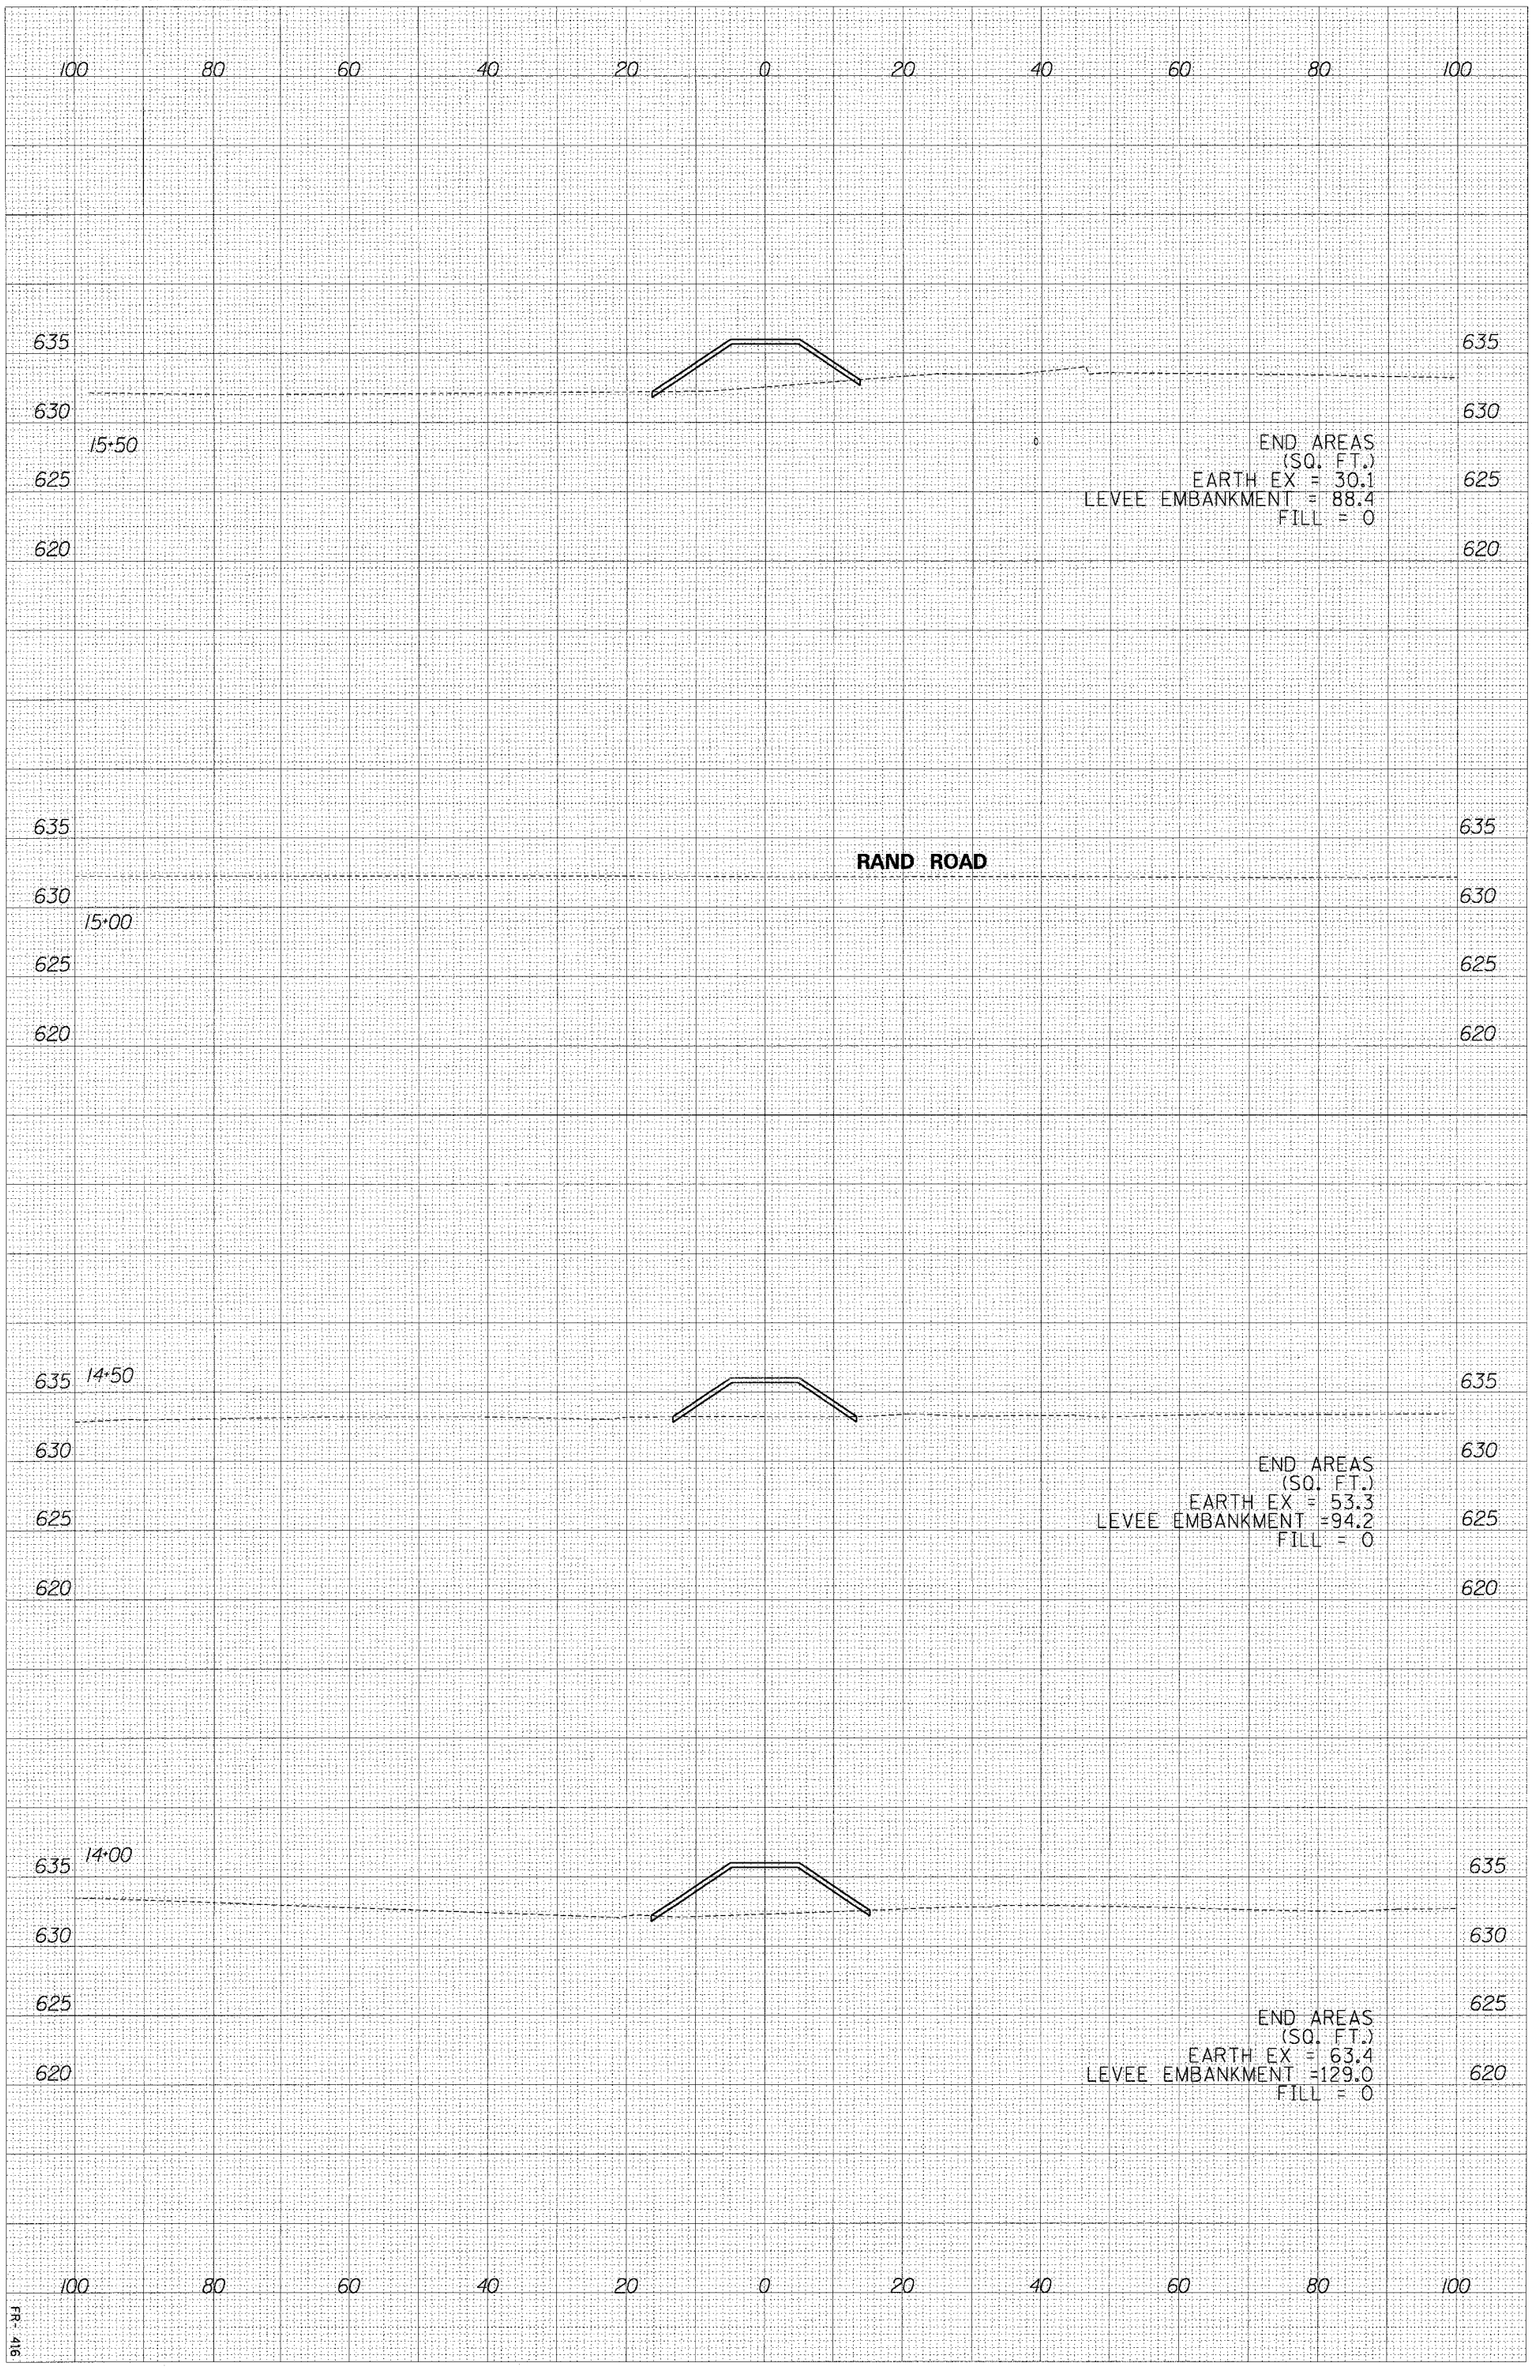

C-52

LEVEE CROSS - SECTIONS

SHEET 69 OF 167

FR-416