DESIGNED BY:_____ CHECKED BY:_____ DRAWN BY:_____ CHECKED BY:_____

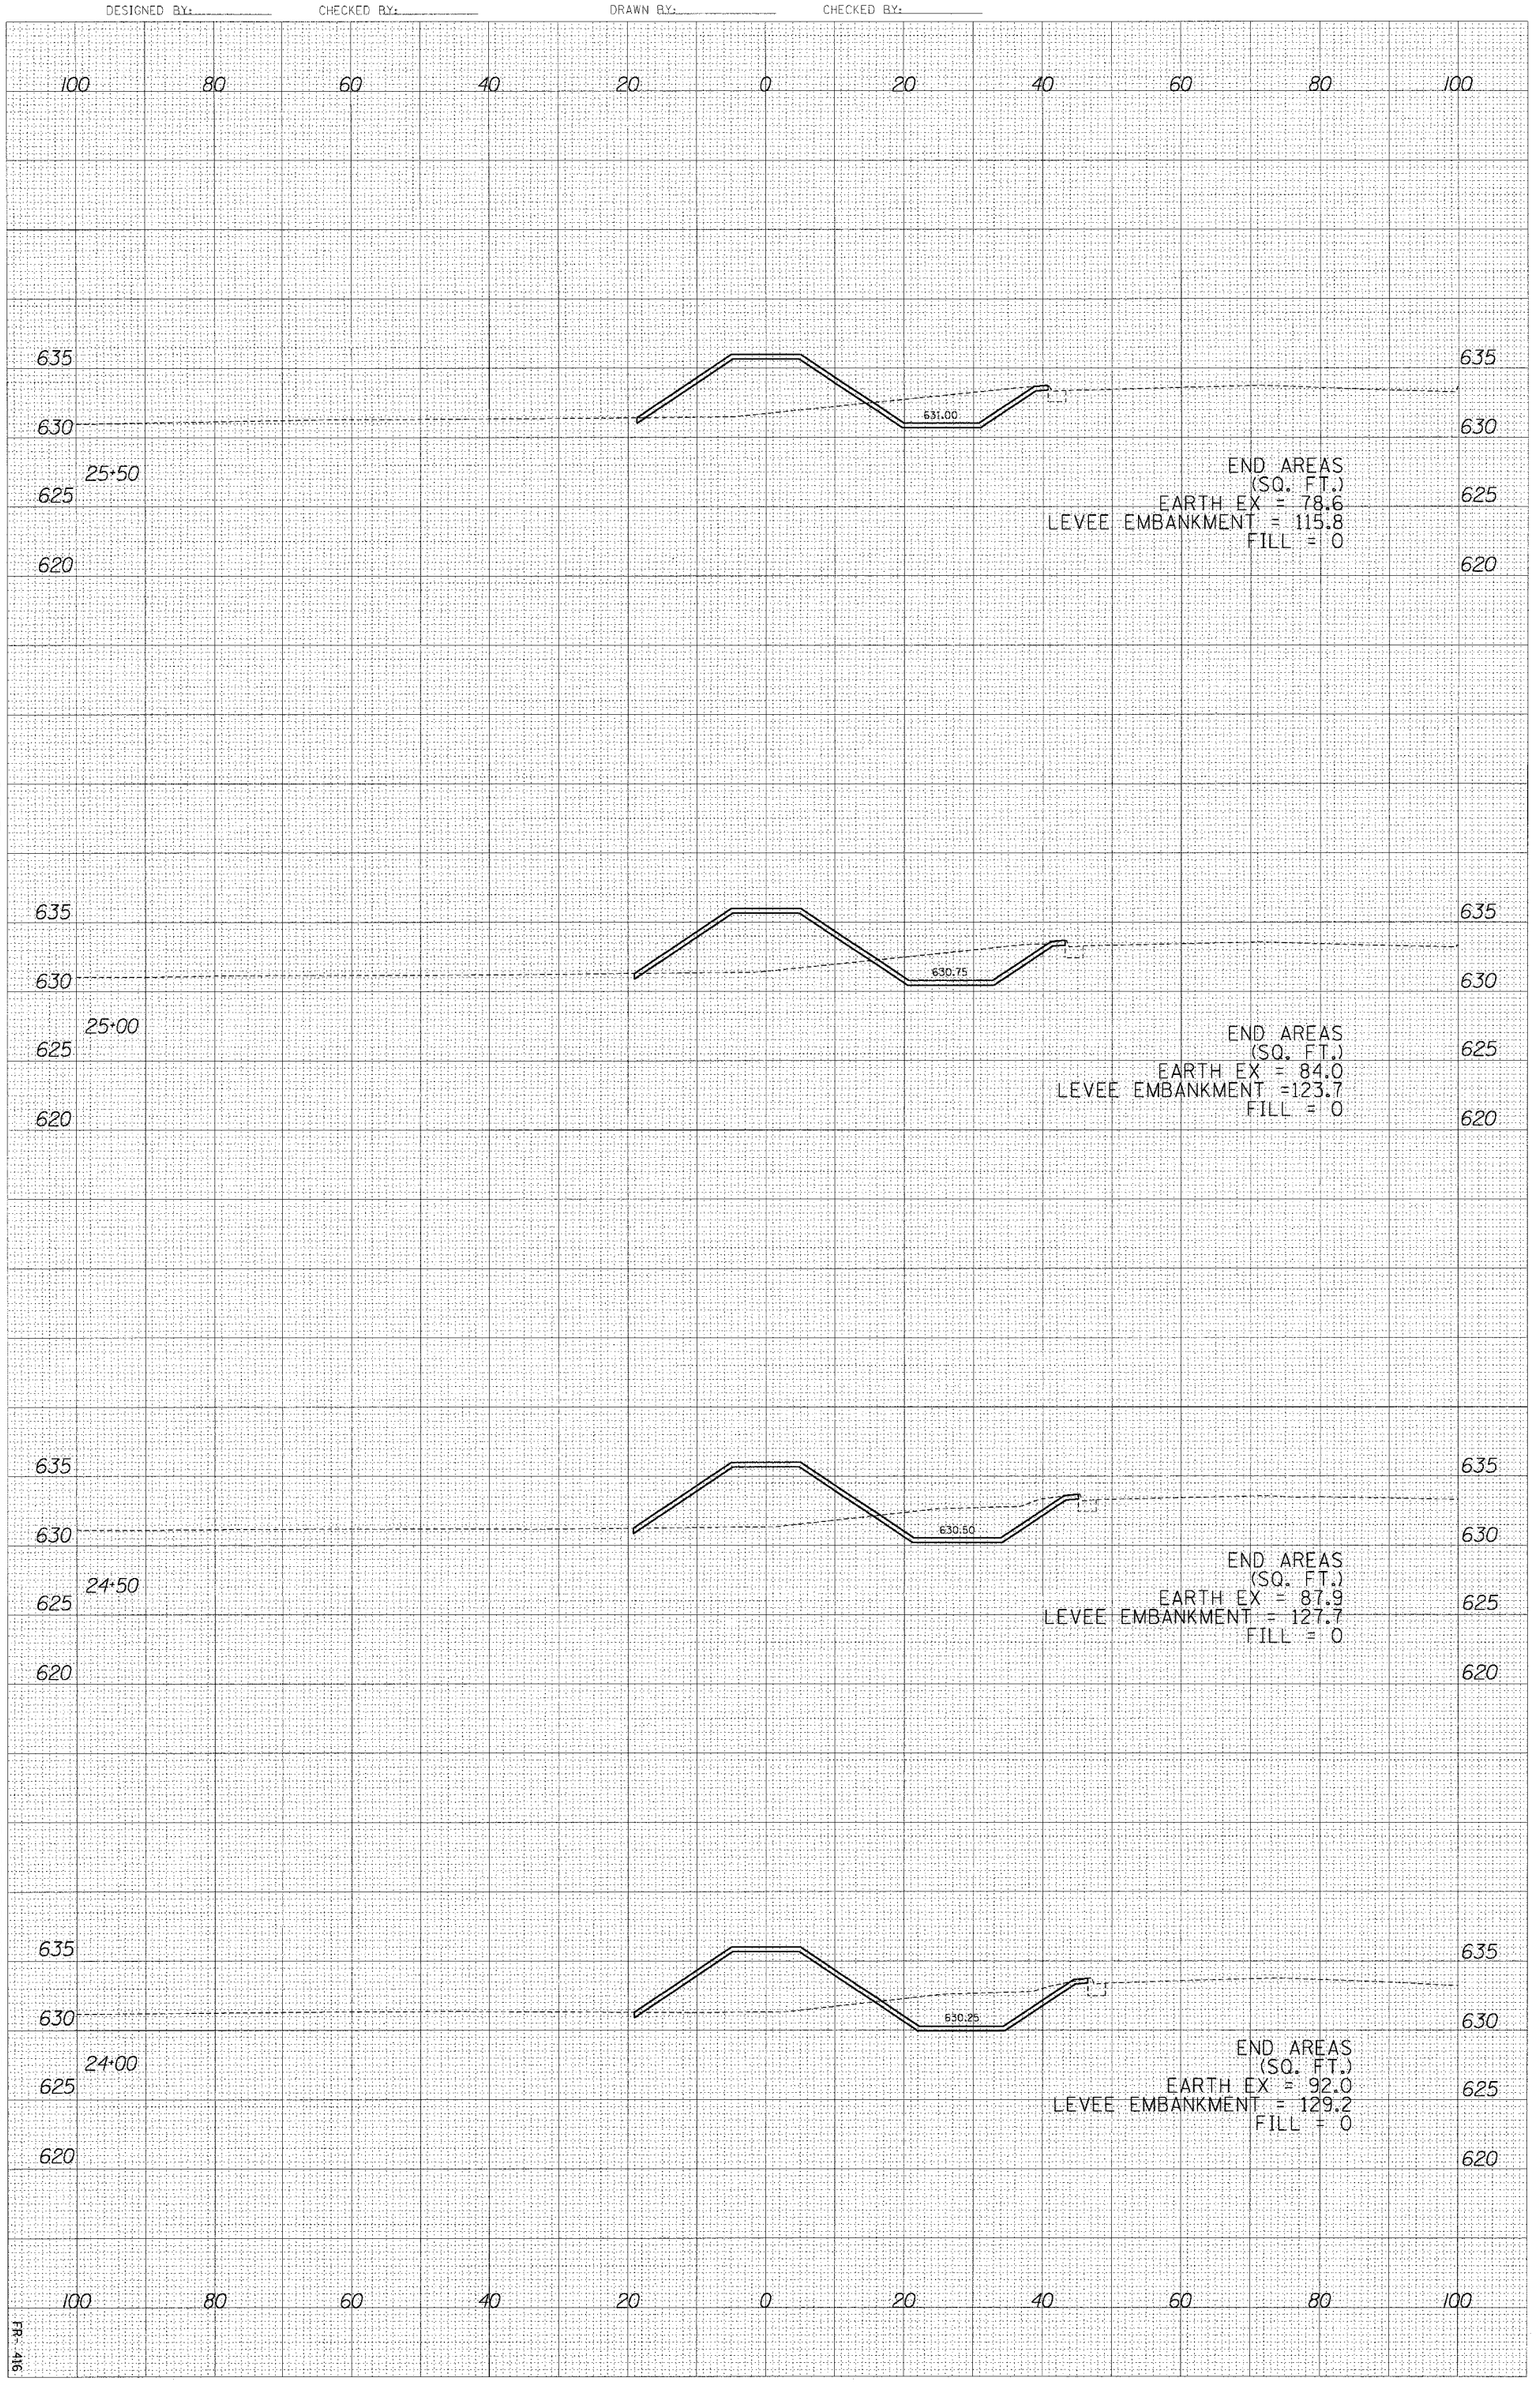

C-57

LEVEE CROSS - SECTIONS

SHEET 74 OF 167

FR-416