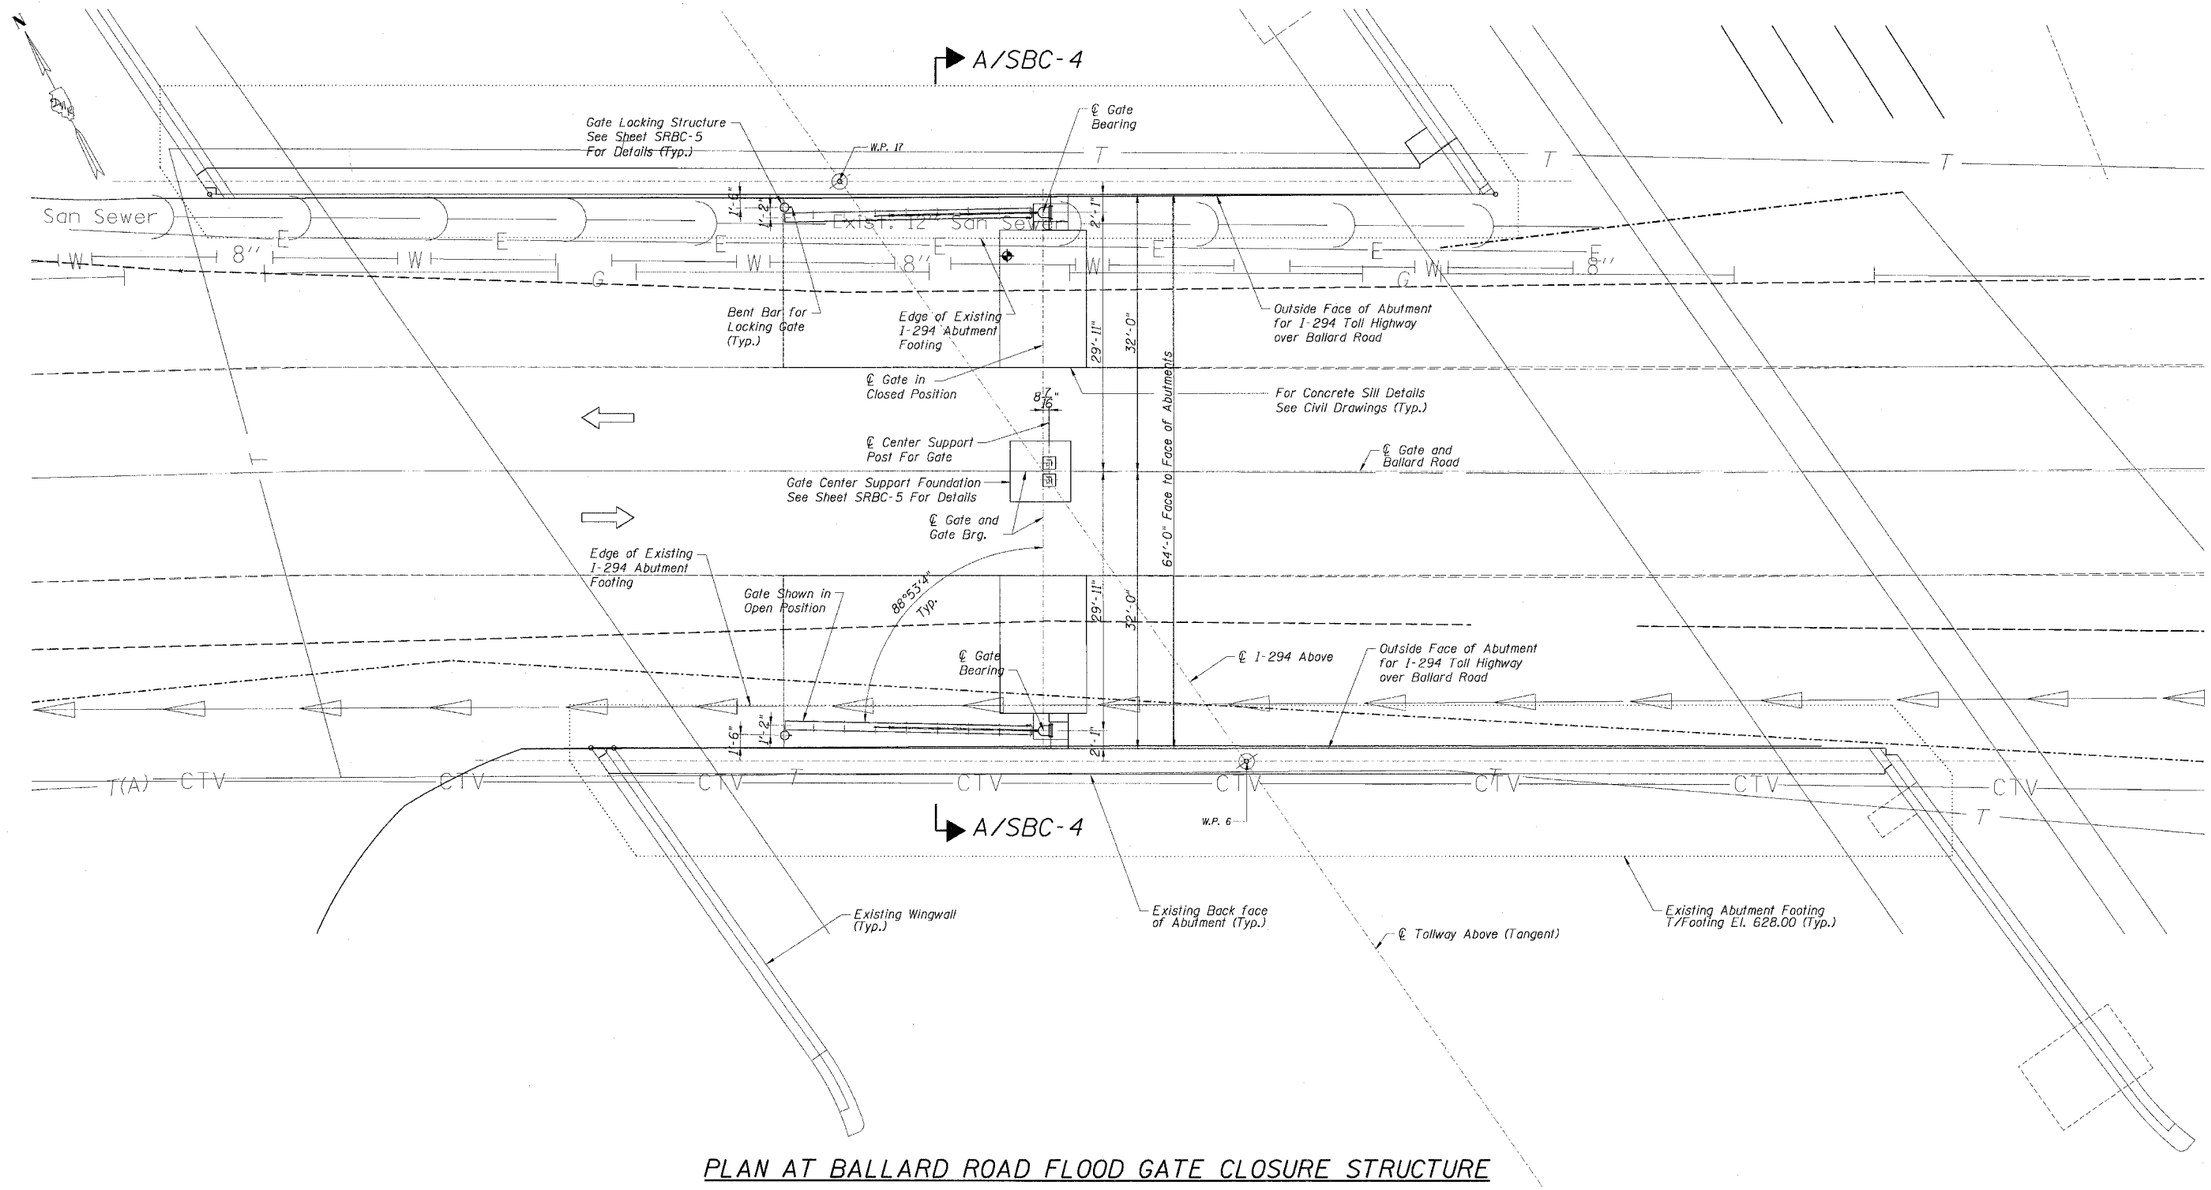

PLAN AT BALLARD ROAD FLOOD GATE CLOSURE STRUCTURE

LEGEND:

- Indicates Micropile Tension Test Pile. Do not core through existing abutment footing. Locate pile outside of footing limits.
- Indicates Direction of Traffic

NOTES:

1. See Civil Drawing-BALLARD ROAD FLOOD GATE LOCATION PLAN For addition information.
2. For Gate Foundation Details, See Sheet SBC-2.
3. For Soil Boring Logs, See Sheet SBC-3.
4. For Gate Elevation, Elevation A-A See Sheet SBC-4.
5. For miscellaneous Gate Details, See Sheets SRBC-1 Through SBRC-5.

REVISION	
DATE	DESCRIPTION

DESIGNED BY: AAG CHECKED BY: DPV
DRAWN BY: EMT CHECKED BY: DPV/AAG

PLANS PREPARED BY:
CTE | AECOM
CTE
303 East Wacker Drive, Suite 600, Chicago, Illinois 60601-5276
T 312.938.0300 F 312.938.1109 www.cte.aecom.com

SCALE: NONE

SBC-1

FR-416

01/31/2006 08:50:56 AM p:\p6000332\sfruct\sht\03s127-SBC-1.sht