QUAD CITY INTERNATIONAL AIRPORT
RUNWAY 5 EXTENSION – EARTHWORK
ILL. MLI–3496, QU095
SHEET 10 OF 49

LEGEND:

- EDGE LIGHT
- GUIDANCE SIGN
- ELECTRICAL CABLE
- STORM SEWER, TILE, OR UNDERDRAIN
- INLET
- OUTLET
- STORM MANHOLE
- SANITARY MANHOLE
- DRAINAGE DITCH
- CONDUIT OR DUCT BANK

℄ CURVE DATA:

I = 90D 00' 00"
D = 38D 11' 49.92"
T = 150.00'
L = 235.62'
R = 150.00'
E = 62.13'
P.C. = 209+91.88
P.I. = 211+41.88
P.T. = 212+27.50

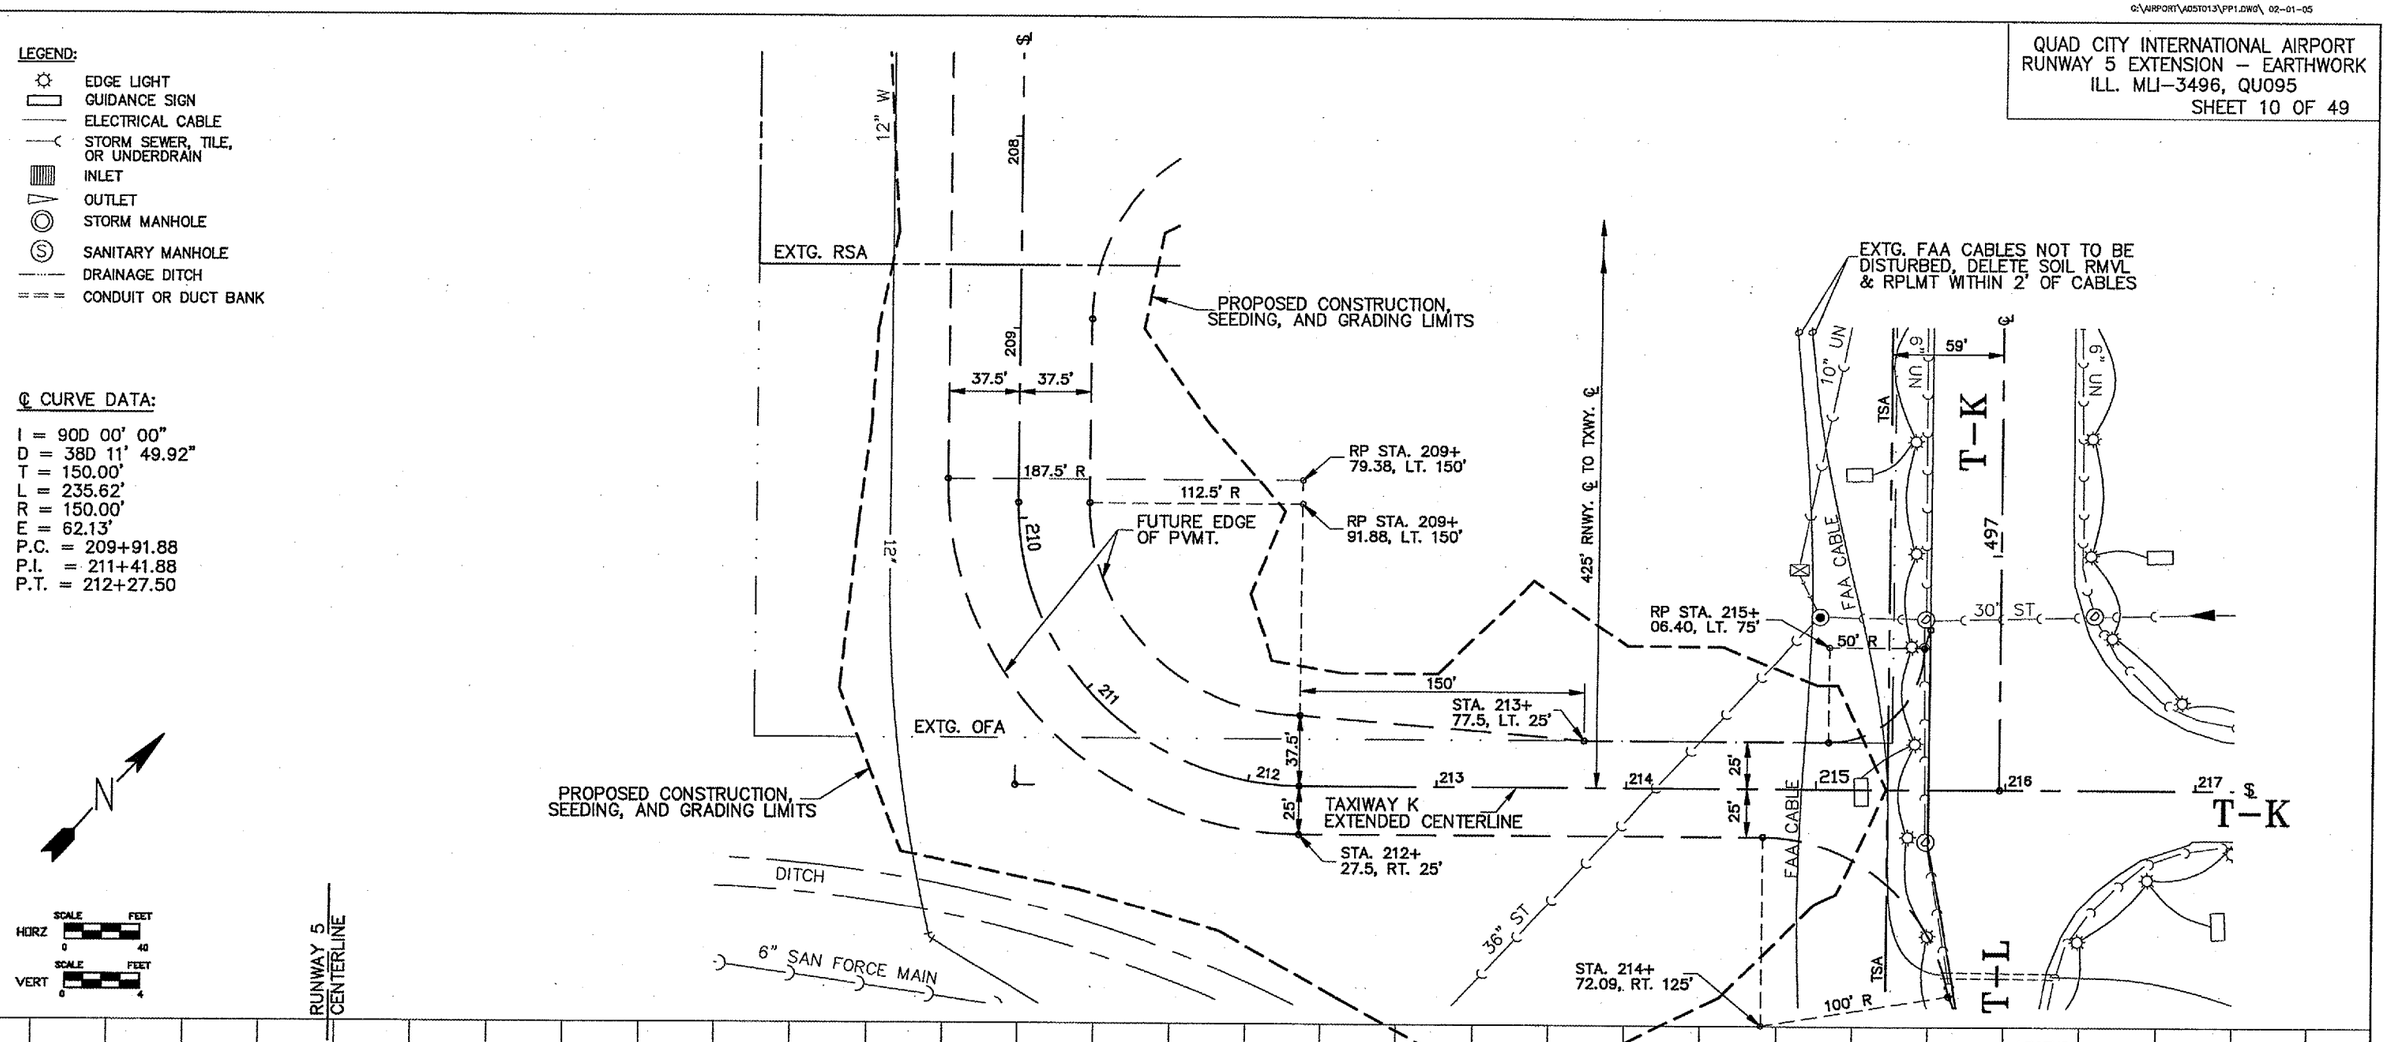

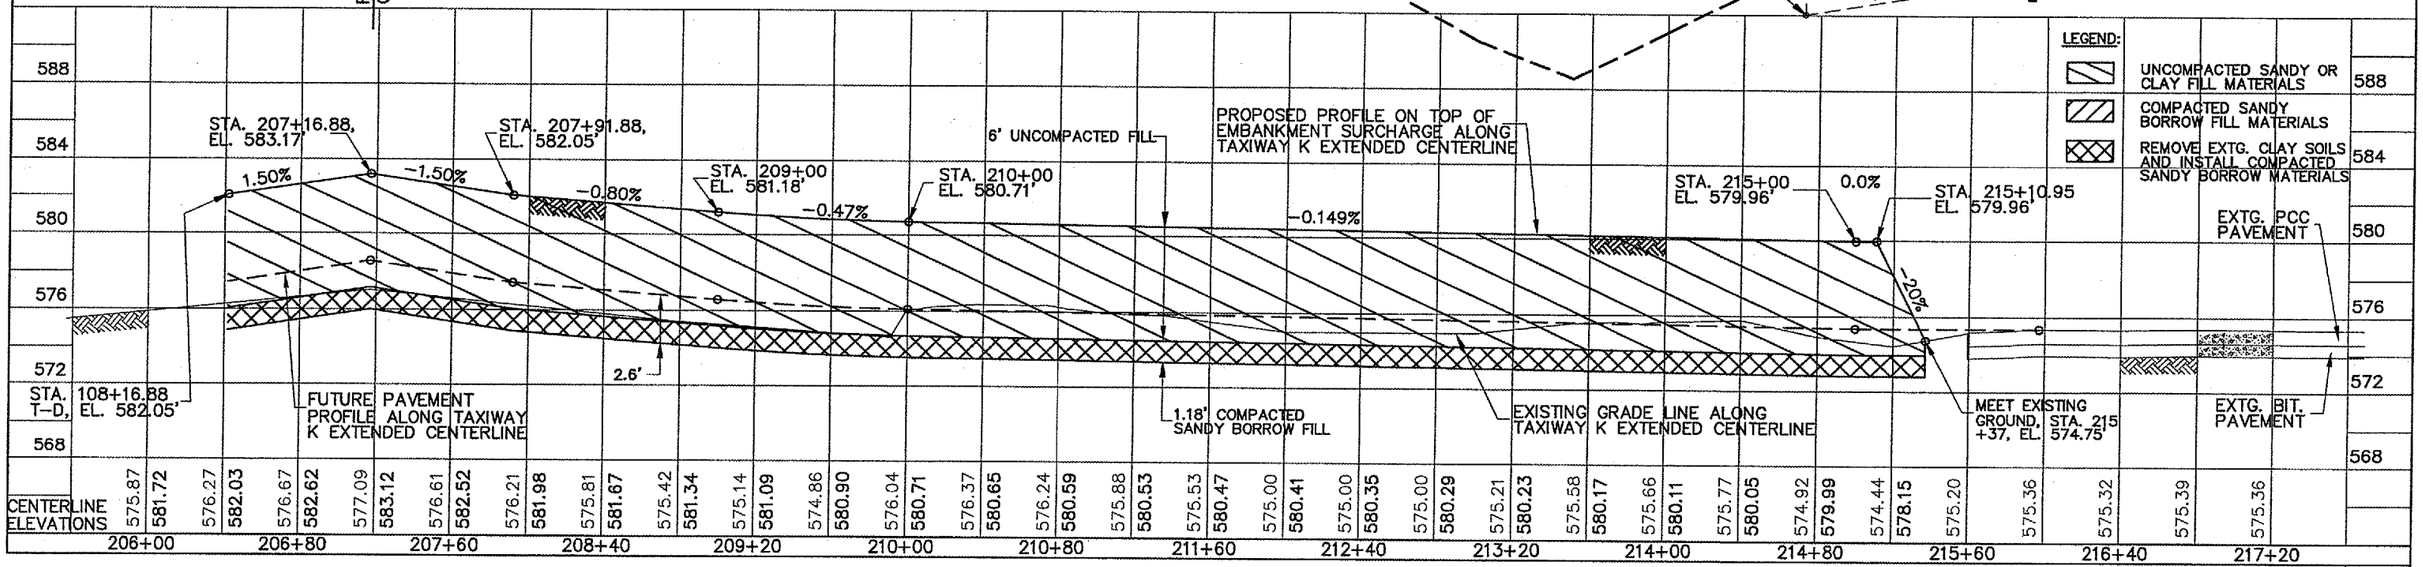

TAXIWAY K PLAN & PROFILE STA. 206+00 TO STA. 217+20

G:\Airport\A05T013\PP1.dwg, 1/20/2006 4:15:03 PM, jeffm