60293

FAI RTE.	SECTION	COUNTY	TOTAL SHEETS	SHEET NO.
90	1314B	COOK	160	58
FED. ROAD DIST. NO.	ILLINOIS	FED. AID PROJECT		

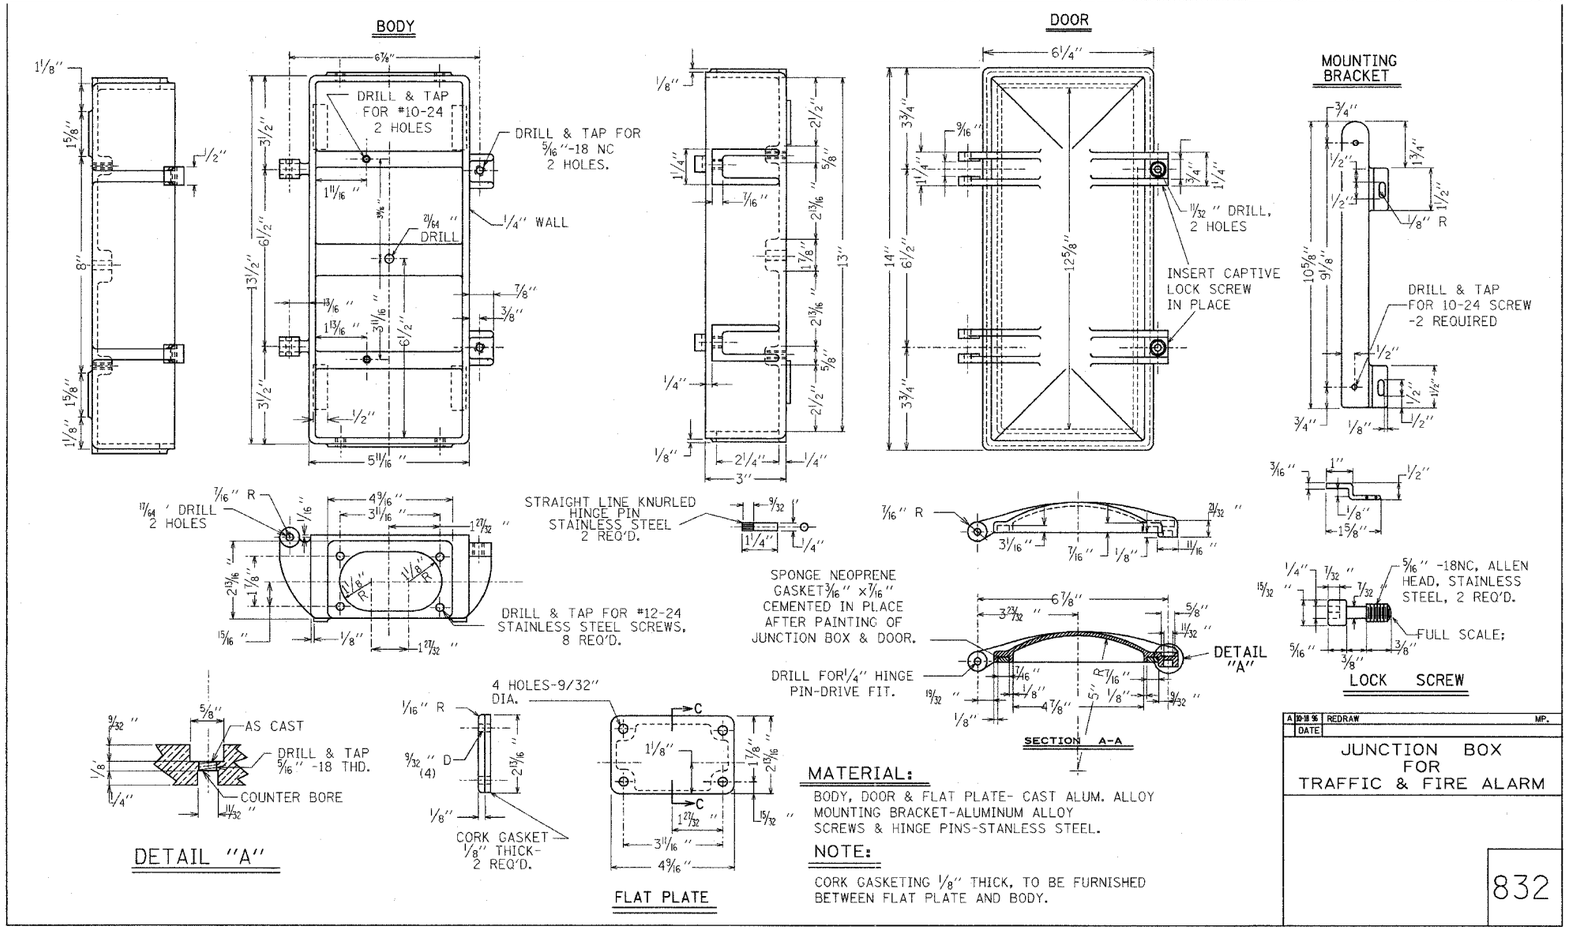

MATERIAL:

BODY, DOOR & FLAT PLATE- CAST ALUM. ALLOY
MOUNTING BRACKET-ALUMINUM ALLOY
SCREWS & HINGE PINS-STANLESS STEEL.

NOTE:

CORK GASKETING 1/8" THICK, TO BE FURNISHED BETWEEN FLAT PLATE AND BODY.

A	REDRAW	MP.
DATE		

JUNCTION BOX FOR TRAFFIC & FIRE ALARM

832

TS-19

REVISIONS	
NAME	DATE

ILLINOIS DEPARTMENT OF TRANSPORTATION
NAGLE AVENUE OVER FAI-90
(KENNEDY EXPY)
CITY OF CHICAGO

STANDARD TRAFFIC SIGNAL DETAILS

SCALE: NONE DRAWN BY: CBR
DATE: DEC 2004 CHECKED BY: DS

G:/PROJECTS/JOB268/SIGNAL/NAGLE/TS-19.DGN