F.A. RTE.	SECTION	COUNTY	TOTAL SHEETS	SHEET NO.
337	19R-1	LAKE	800	227
STA.		TO STA.		
FED. ROAD DIST. NO.		ILLINOIS	FED. AID PROJECT	

#60997

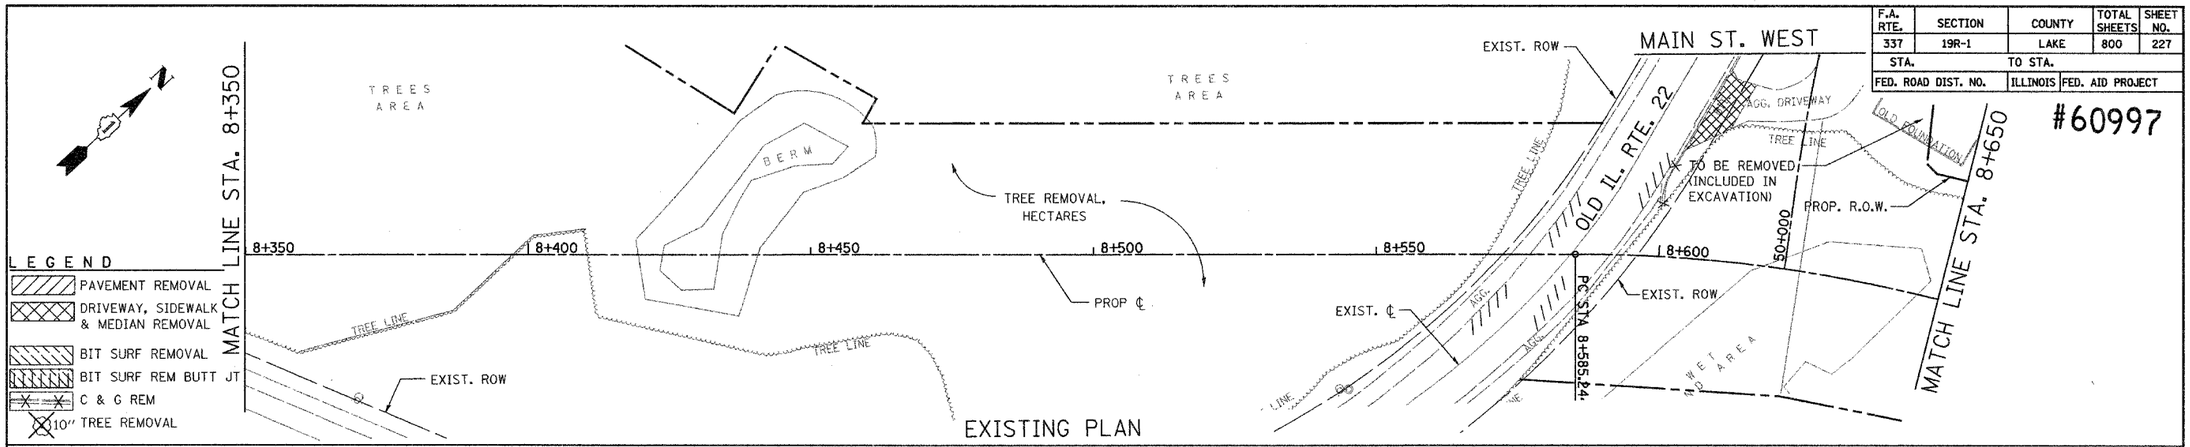

EXISTING PLAN

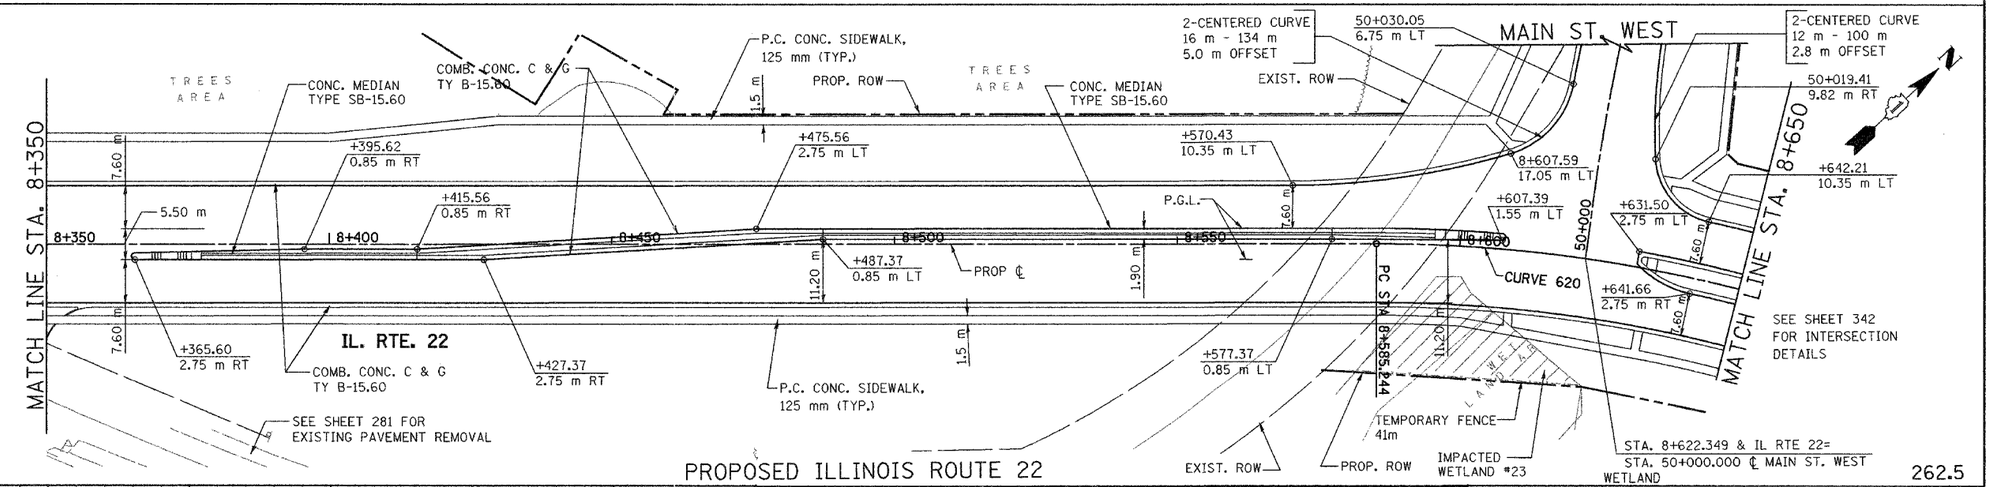

PROPOSED ILLINOIS ROUTE 22

THE GENERAL CONTRACTOR IS REQUIRED TO HIRE AN ENVIRONMENTAL FIRM WITH AT LEAST FIVE (5) DOCUMENTED LEAKING UNDERGROUND STORAGE TANK (LUST) CLEANUPS OR THAT IS PREQUALIFIED IN THE HAZARDOUS WASTE BY THE DEPARTMENT TO REMEDIATE THE SOIL CONTAMINATION AND MONITOR FOR WORKER PROTECTION.

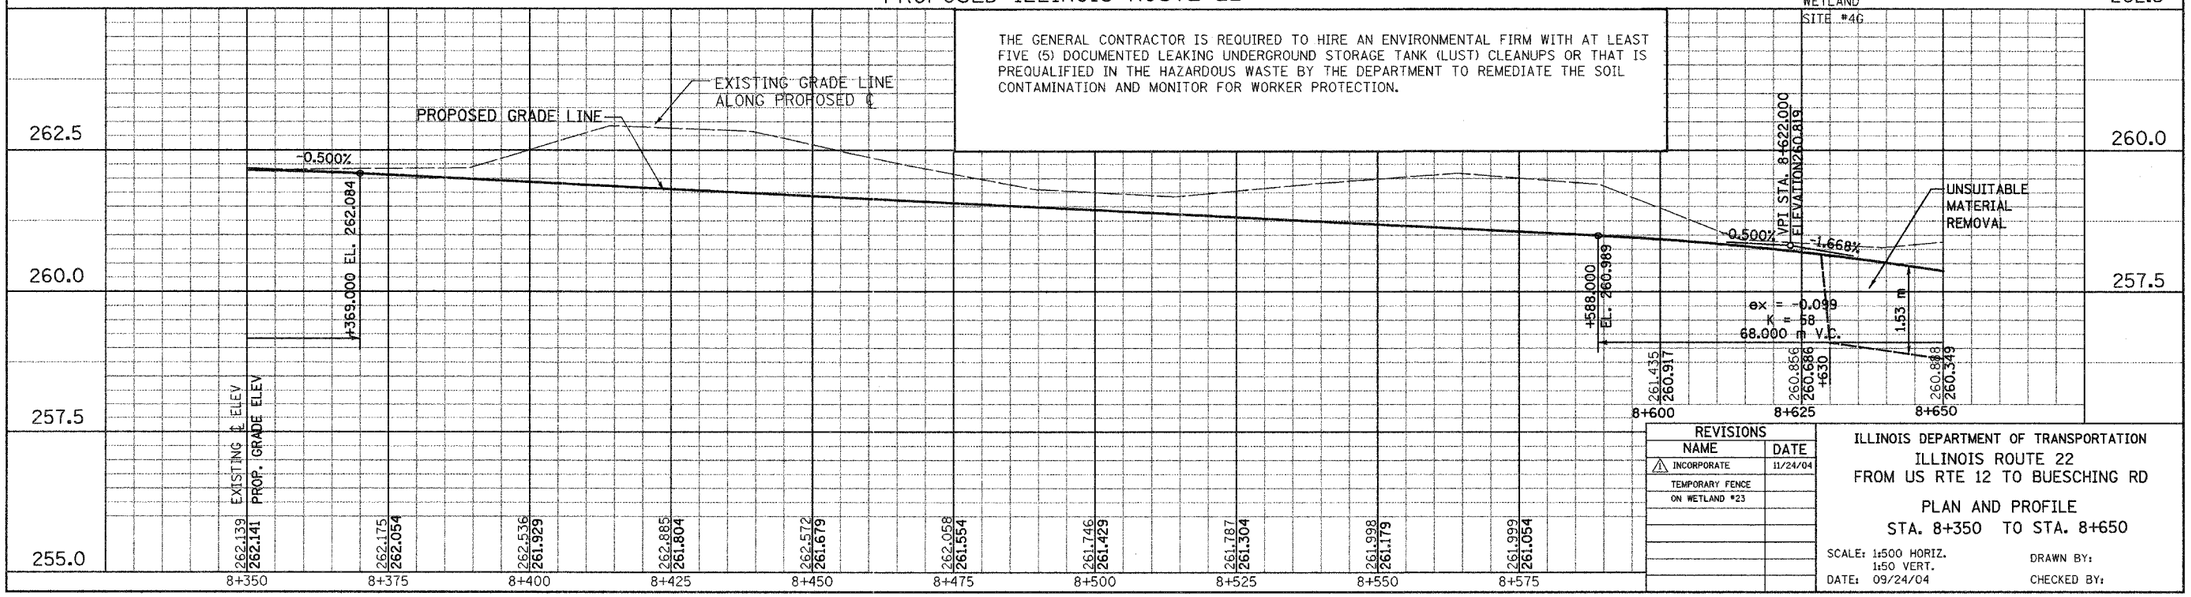

REVISIONS	
NAME	DATE
⚠ INCORPORATE TEMPORARY FENCE ON WETLAND #23	11/24/04

ILLINOIS DEPARTMENT OF TRANSPORTATION

ILLINOIS ROUTE 22
FROM US RTE 12 TO BUESCHING RD

PLAN AND PROFILE
STA. 8+350 TO STA. 8+650

SCALE: 1:500 HORIZ.
1:50 VERT.
DATE: 09/24/04

DRAWN BY:
CHECKED BY:

FINAL SURVEY NOTE BOOK — BY — DATE — SURVEYED — PLOTTED — TEMPLATE — AREAS — AREAS CHECKED — NO.

ORIGINAL SURVEY NOTE BOOK — BY — DATE — SURVEYED — PLOTTED — TEMPLATE — AREAS — AREAS CHECKED — NO.