F.A. RTE.	SECTION	COUNTY	TOTAL SHEETS	SHEET NO.
337	19R-1	LAKE	800	242
STA.		TO STA.		
FED. ROAD DIST. NO.		ILLINOIS	FED. AID PROJECT	

60997

DATE	BY	
		FINAL SURVEYED
		SURVEY PLOTTED
		NOTE BOOK/TEMPLATE
		AREAS CHECKED
		NO.

LEGEND

- PAVEMENT REMOVAL
- DRIVEWAY, ~~SIDEWALK~~ & MEDIAN REMOVAL
- BIT SURF REMOVAL
- BIT SURF REM BUTT JT
- C & G REM
- 10" TREE REMOVAL

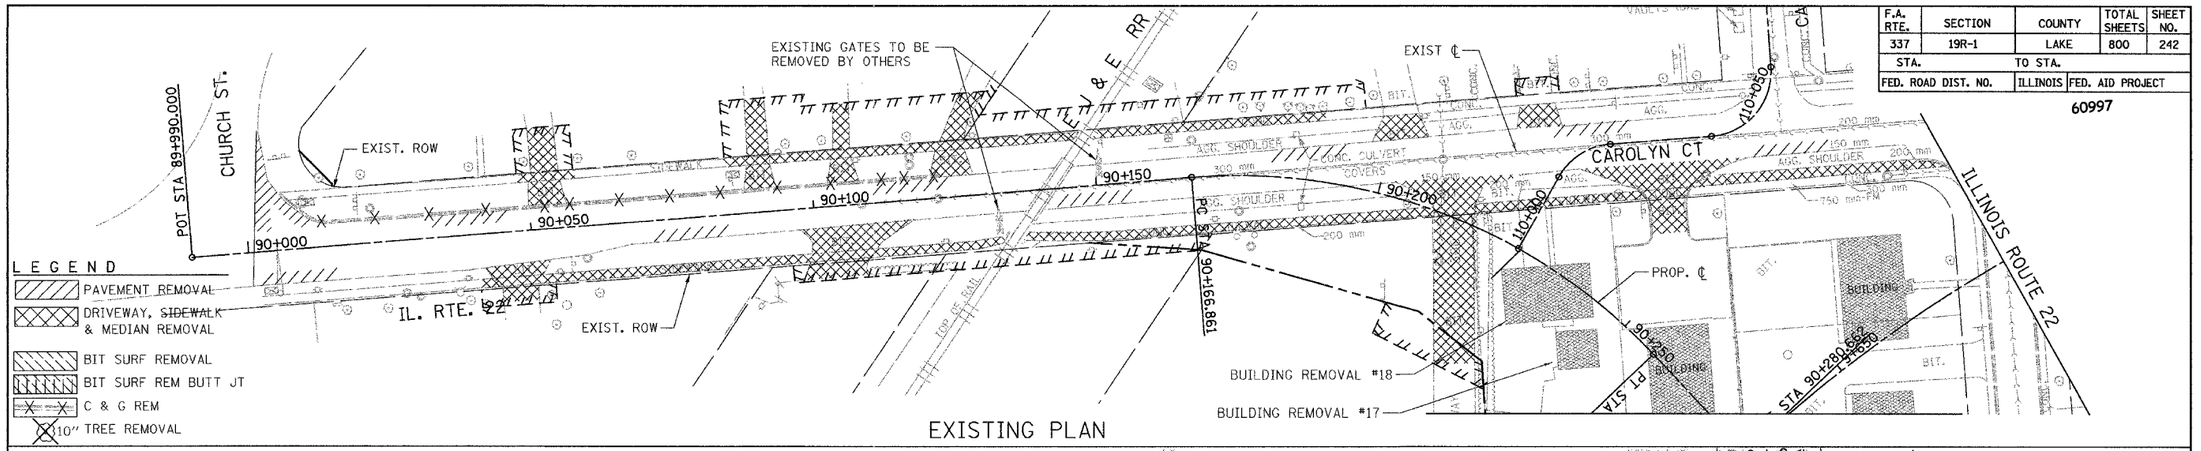

EXISTING PLAN

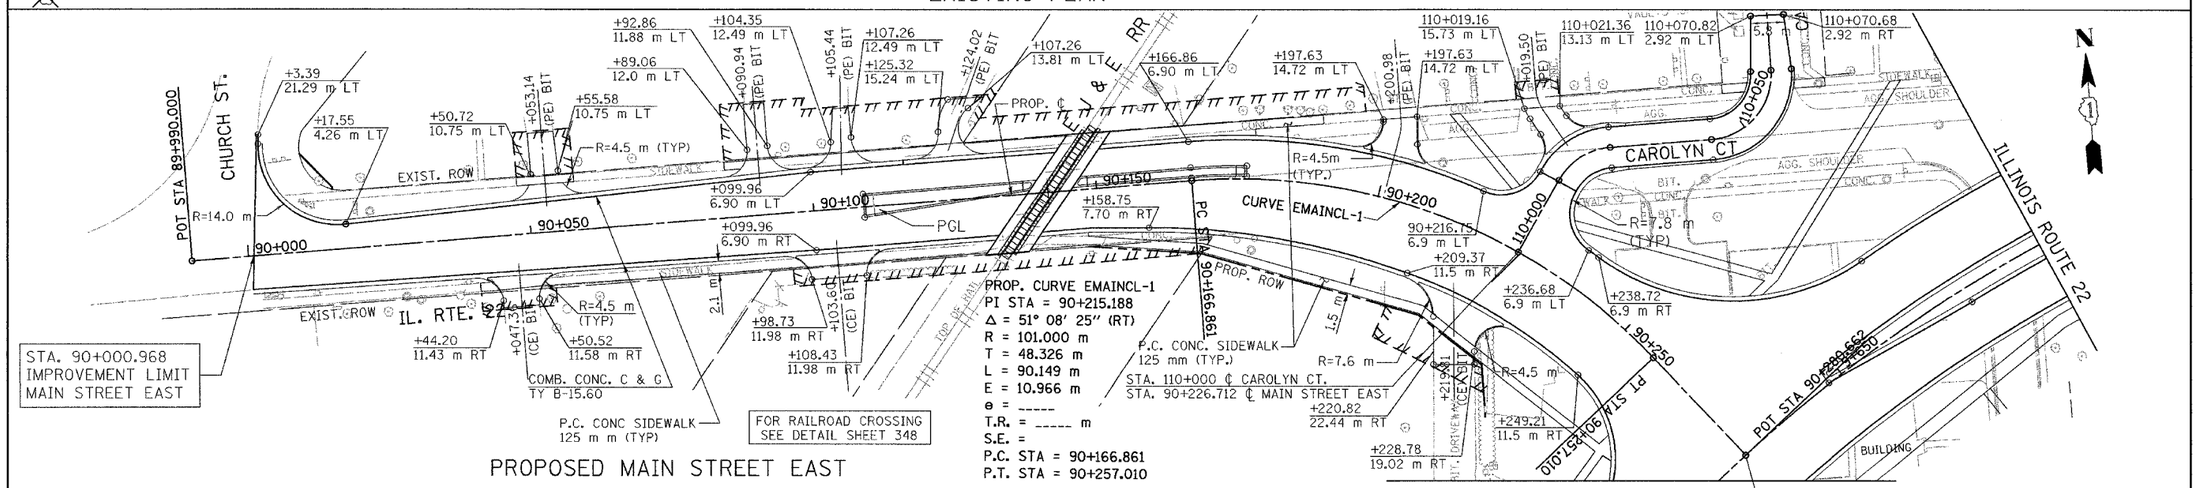

PROPOSED MAIN STREET EAST

ORIGINAL SURVEY	BY	DATE
	SURVEYED	
	PLOTTED	
	TEMPLATE	
	AREAS CHECKED	
NO.		

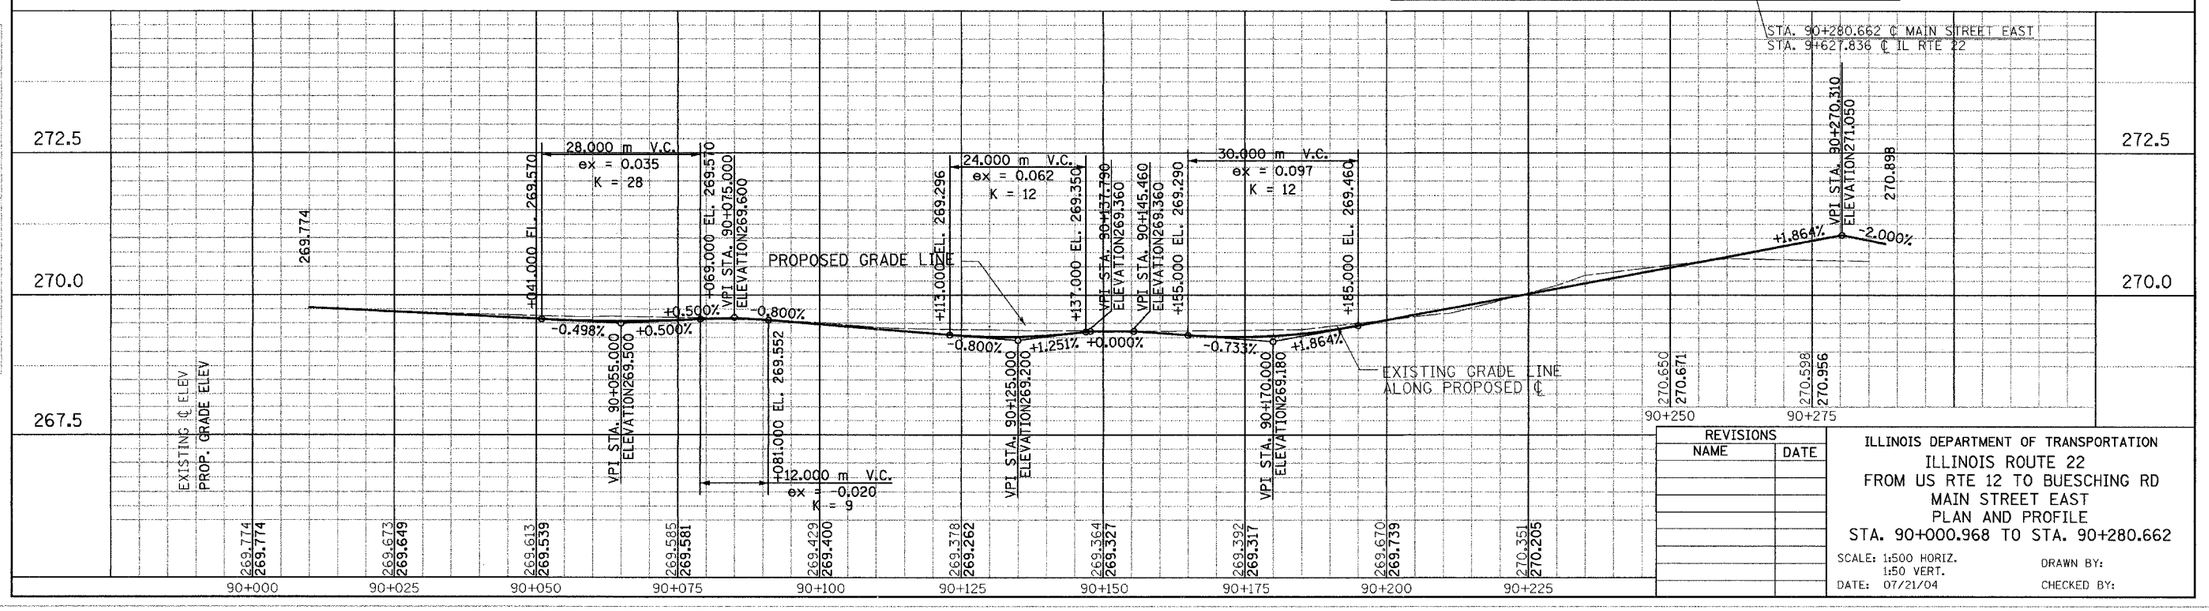

REVISIONS	
NAME	DATE

ILLINOIS DEPARTMENT OF TRANSPORTATION

ILLINOIS ROUTE 22
FROM US RTE 12 TO BUESCHING RD
MAIN STREET EAST
PLAN AND PROFILE
STA. 90+000.968 TO STA. 90+280.662

SCALE: 1:500 HORIZ.
1:50 VERT.
DRAWN BY:
DATE: 07/21/04
CHECKED BY: