| F.A. RTE. | SECTION | COUNTY | TOTAL SHEETS | SHEET NO. |
|---|---|---|---|---|
| 337 | 19R-1 | LAKE | 800 | 246X |
| STA. | TO STA. | | | |
| FED. ROAD DIST. NO. | ILLINOIS | FED. AID PROJECT | | |

CONTRACT NO. 60997

FINAL SURVEY — NOTE BOOK — NO. — BY — DATE
SURVEYED — PLOTTED — TEMPLATE — AREAS — AREAS CHECKED

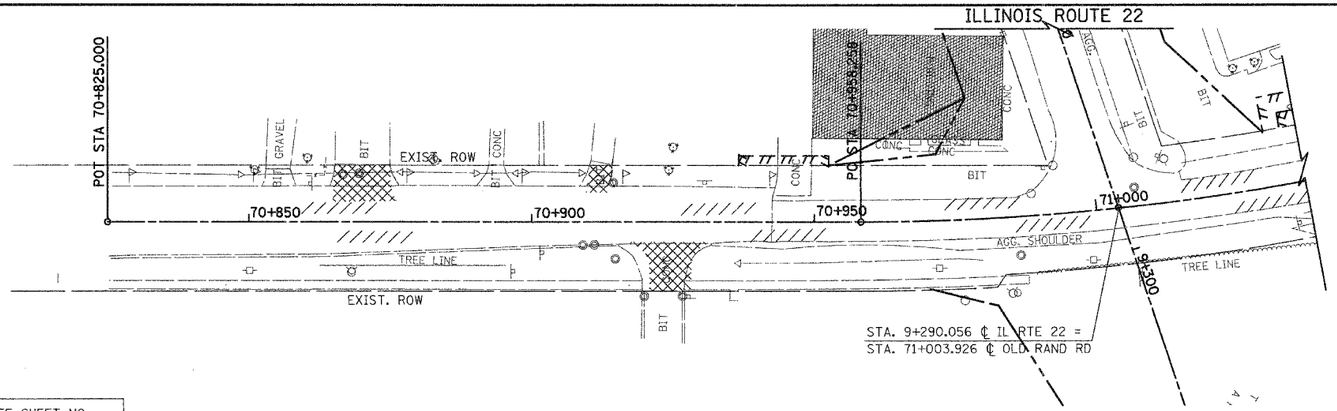


FOR LEGEND SEE SHEET NO.

EXISTING PLAN

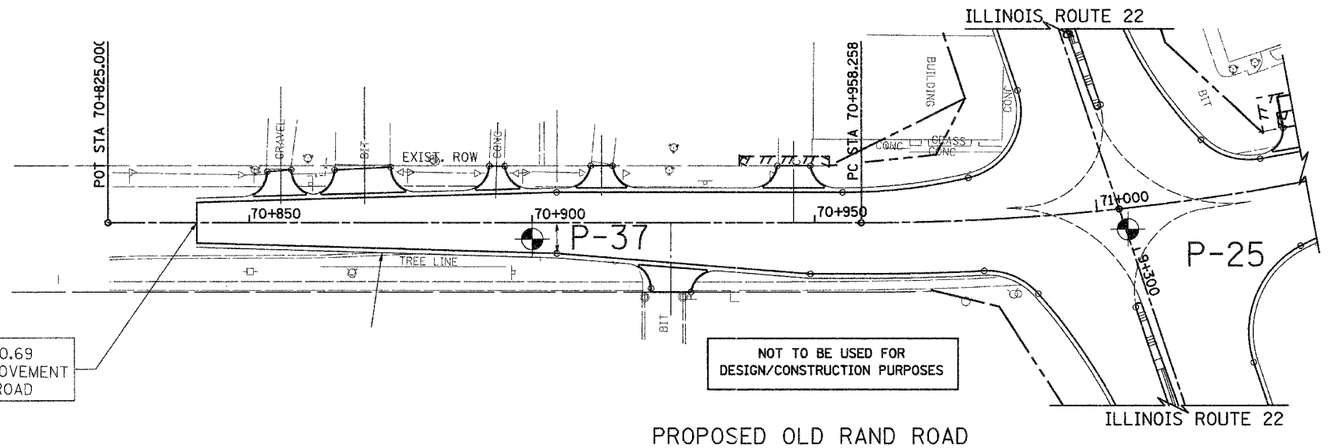


PROPOSED OLD RAND ROAD

P-39

PROP. CURVE POLDRCL-1
PI STA = 71+026.032
Δ = 17° 54′ 50″ (LT)
R = 430.000 m
T = 67.774 m
L = 134.443 m
E = 5.308 m
e = -----
T.R. = ----- m
S.E. RUN. = ----- m
P.C. STA = 70+958.258
P.T. STA = 71+092.700

ORIGINAL SURVEY — NOTE BOOK — NO. — BY — DATE
SURVEYED — PLOTTED — TEMPLATE — AREAS — AREAS CHECKED

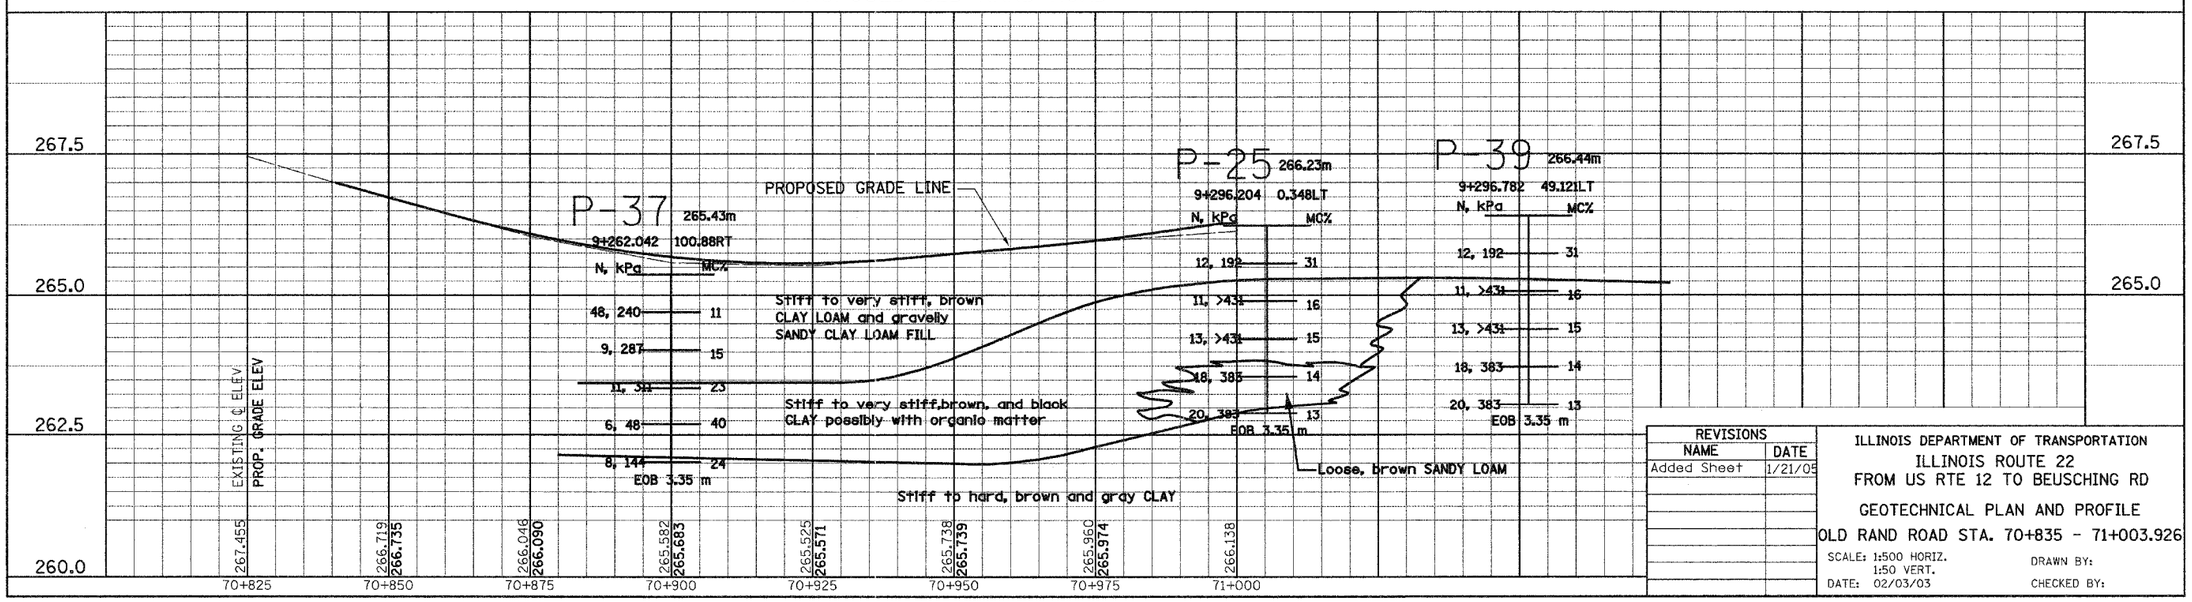


| REVISIONS | |
|---|---|
| NAME | DATE |
| Added Sheet | 1/21/05 |

ILLINOIS DEPARTMENT OF TRANSPORTATION
ILLINOIS ROUTE 22
FROM US RTE 12 TO BEUSCHING RD
GEOTECHNICAL PLAN AND PROFILE
OLD RAND ROAD STA. 70+835 - 71+003.926
SCALE: 1:500 HORIZ.
1:50 VERT.
DATE: 02/03/03
DRAWN BY:
CHECKED BY:

D:\Projects\82\Files\dgn 1/27/2005 4:10 PM